BENCHMARKS:

BM #5 – Top of Brick NW Corner of Brick Planter NW Corner Bldg. #162 SE Corner of Hillside & 1st. Sta. 32+43.83, 73.26 feet Rt. Elev. = 1320.88 MSL

BM #6 – "□" NW Corner of Walk North of Fire Sta. #5 SW Corner of Hillside & 2nd Sta. 39+51.28, 64.79 feet Lt. Elev. = 1320.95 City Datum

BM #7 – "□" NE Corner of first step of Bldg. #357 SW Corner of Hillside & 3rd Sta. 46+24.29, 54.58 feet Lt. Elev. = 1327.99 MSL

SCALE:
1" = 20' HORIZONTAL
1" = 5' VERTICAL

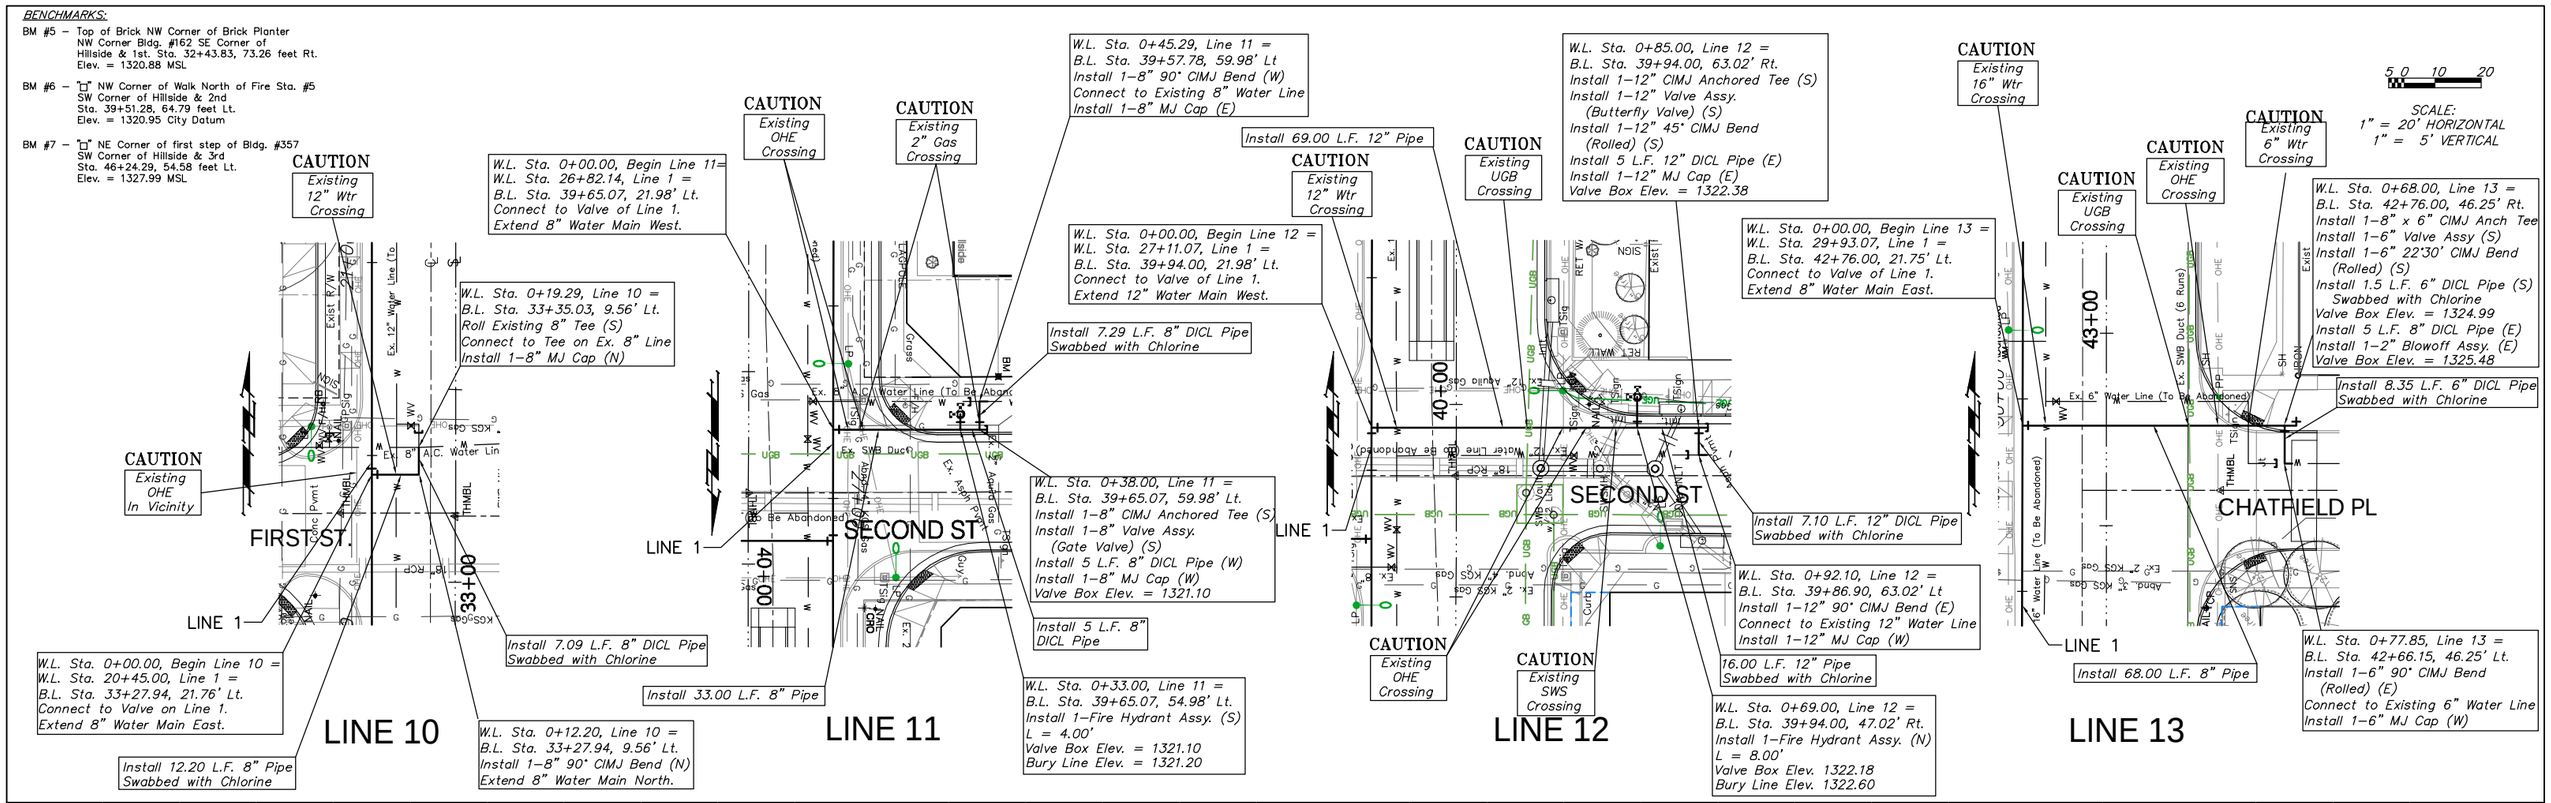

PROJECT NUMBER			SHEET NAME	ENGINEERING DIRECTORY	
448-89557			H2011	F:\Eng\Hillside\Water	
DESIGN	DRAWN	APPROVED	DATE	SCALE	BAUGHMAN NO
ATD	ATD	JFB	May 2006	NOTED	01-03-E947

CAPITAL IMPROVEMENT PROJECT
HILLSIDE WATERLINE IMPROVEMENTS
Line 10, Line 11, Line 12, & Line 13
HILLSIDE AVENUE - KELLOGG TO 3RD STREET NORTH

BAUGHMAN COMPANY, P.A.
ENGINEERING, SURVEYING, & PLANNING
316-262-7271 * 315 ELLIS * WICHITA, KANSAS 67211

SHEET 57 OF 118