FHWA REGION NO.	STATE	PROJECT NO.	FISCAL YEAR	SHEET NO.	TOTA SHEE
7	KANSAS	87 N-0226-01	2006	76	118

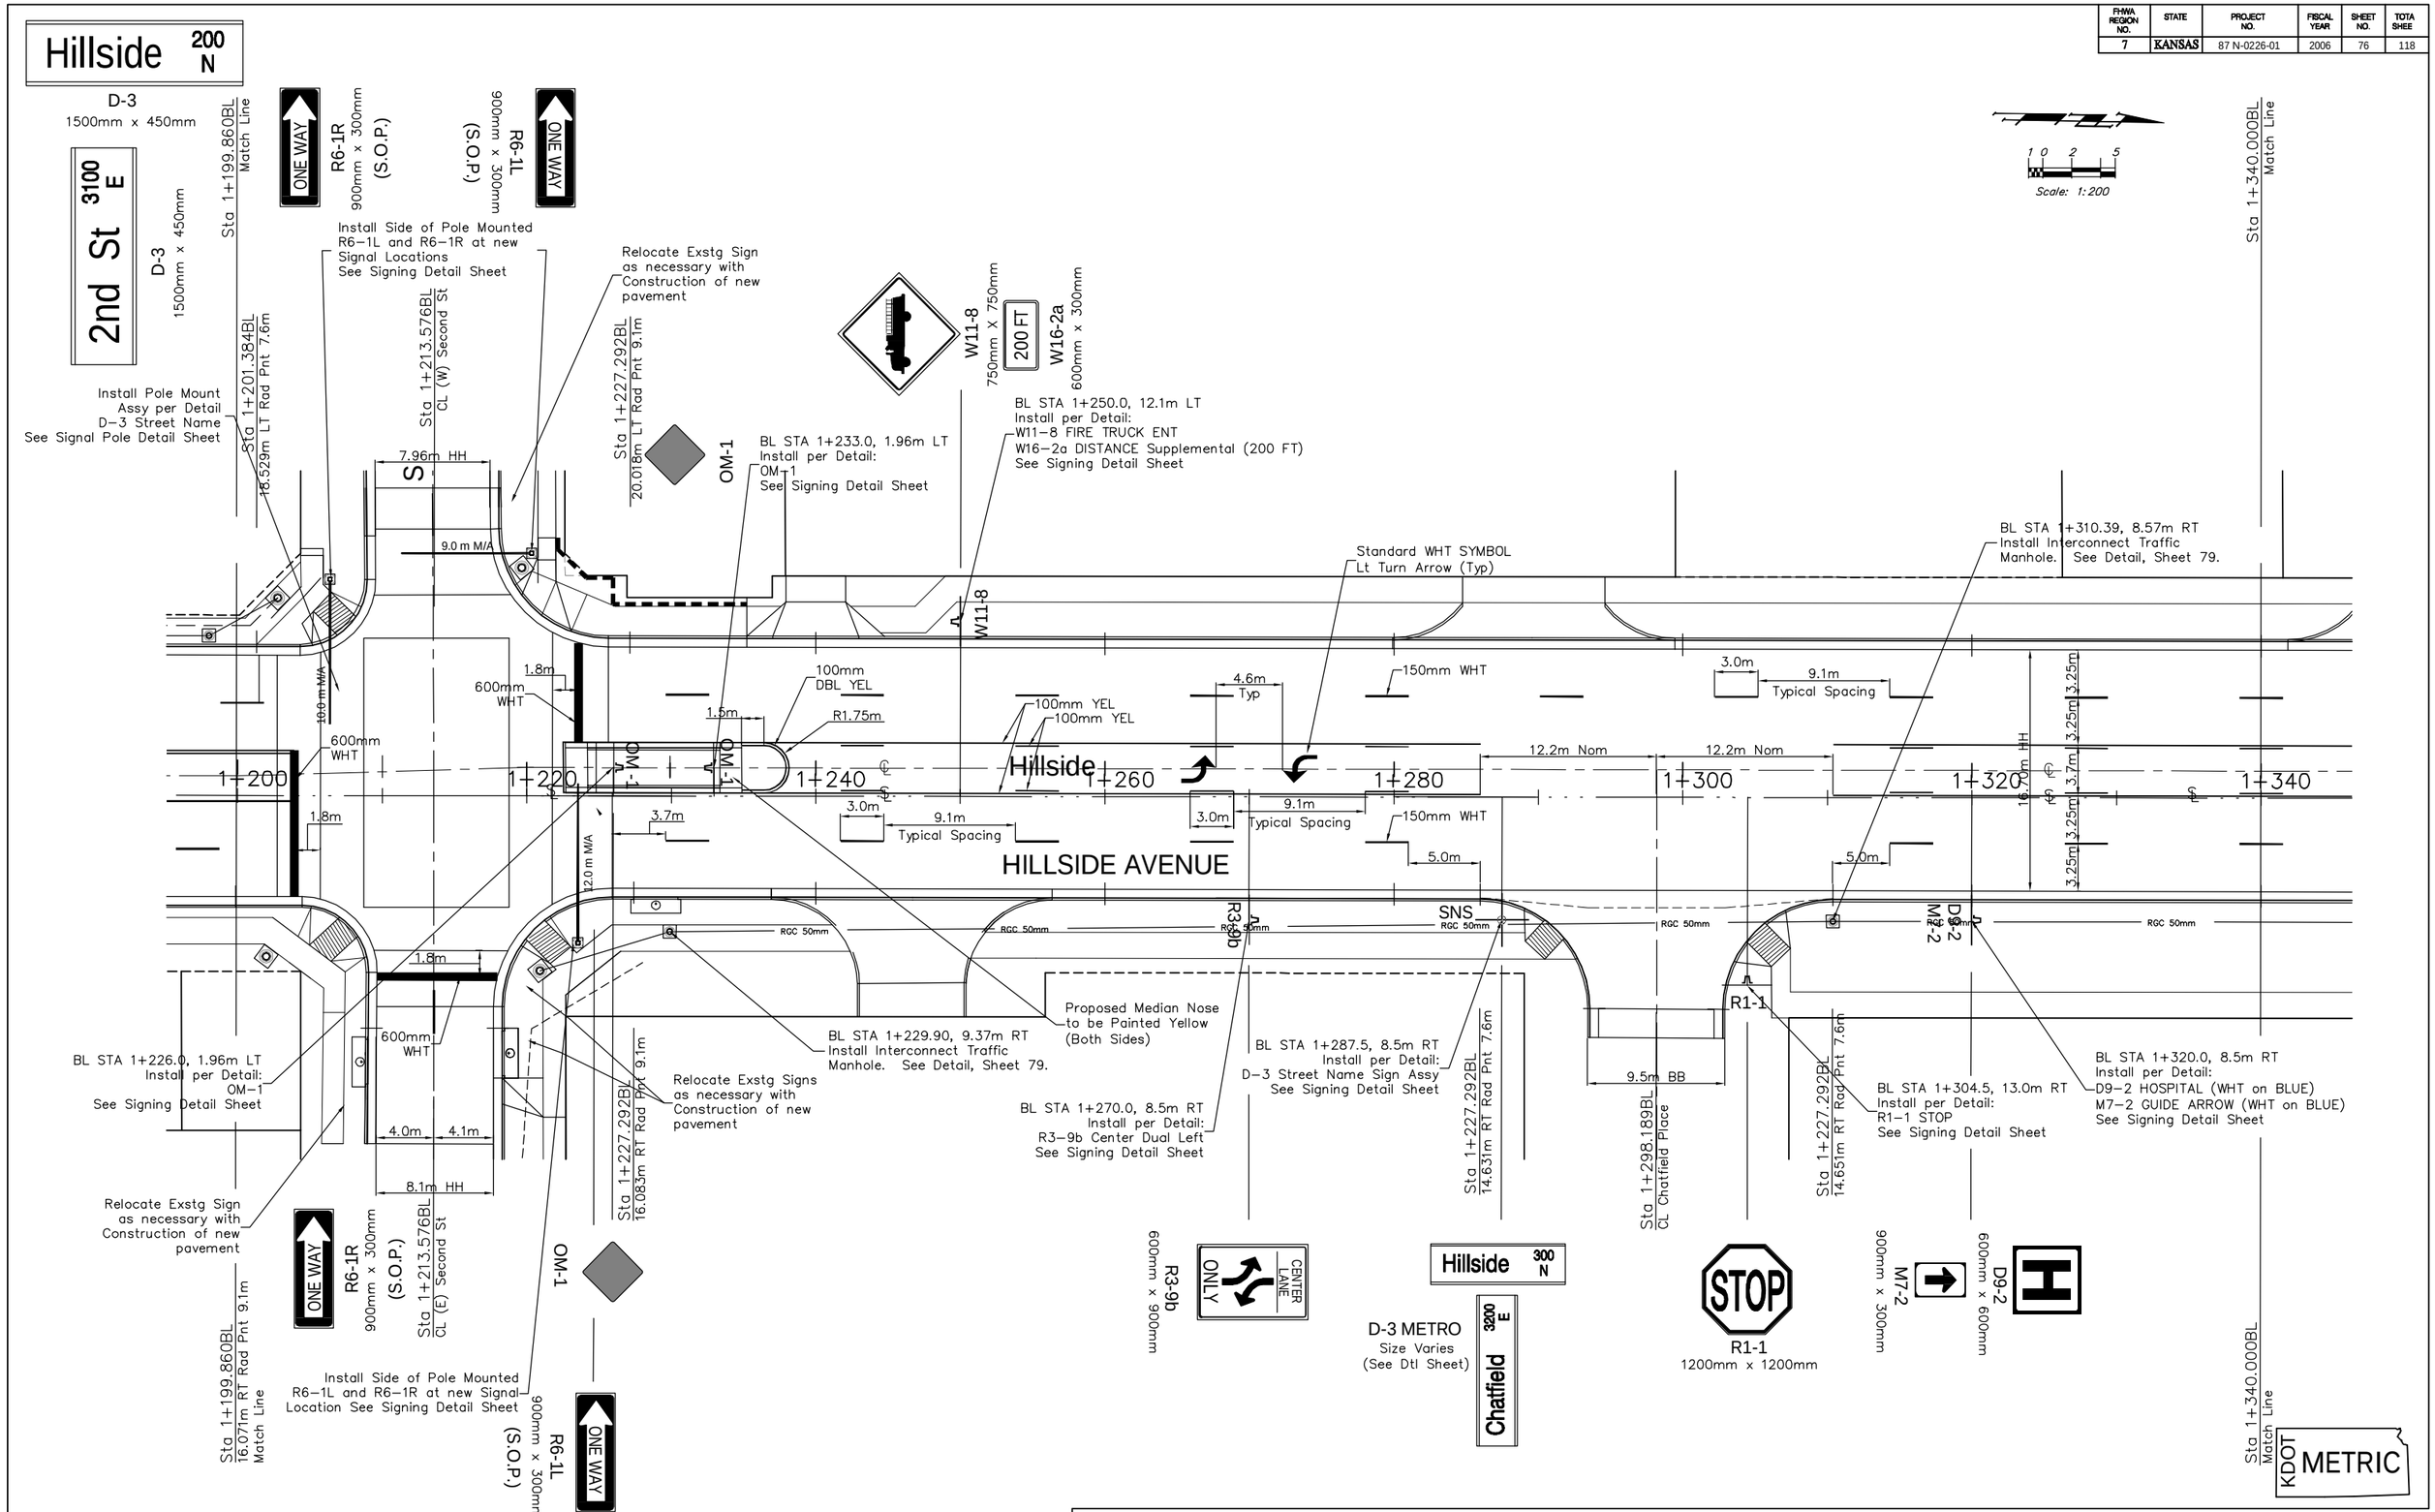

PROJECT NUMBER	SHEET NAME	ENGINEERING DIRECTORY
472-83862	TRAFF08	F:\\Hillside\Traffic

DESIGN	DRAWN	APPROVED	DATE	SCALE	BAUGHMAN NO
ATD	Sonny	JFB	May 2006	1:200 S.I.	01-03-E947

CAPITAL IMPROVEMENT PROJECT

HILLSIDE AVENUE MARKING & SIGNING PLAN

BAUGHMAN COMPANY, P.A.
ENGINEERING, SURVEYING, & PLANNING
316-262-7271 * 315 ELLIS * WICHITA, KANSAS 67211

SHEET 76 OF 118