SCALE:

PLAN: LAT. & LONG. 0 20 40

PROFILE: HORIZ. SAME AS ABOVE

VERT.

SCALE: 1"=20'

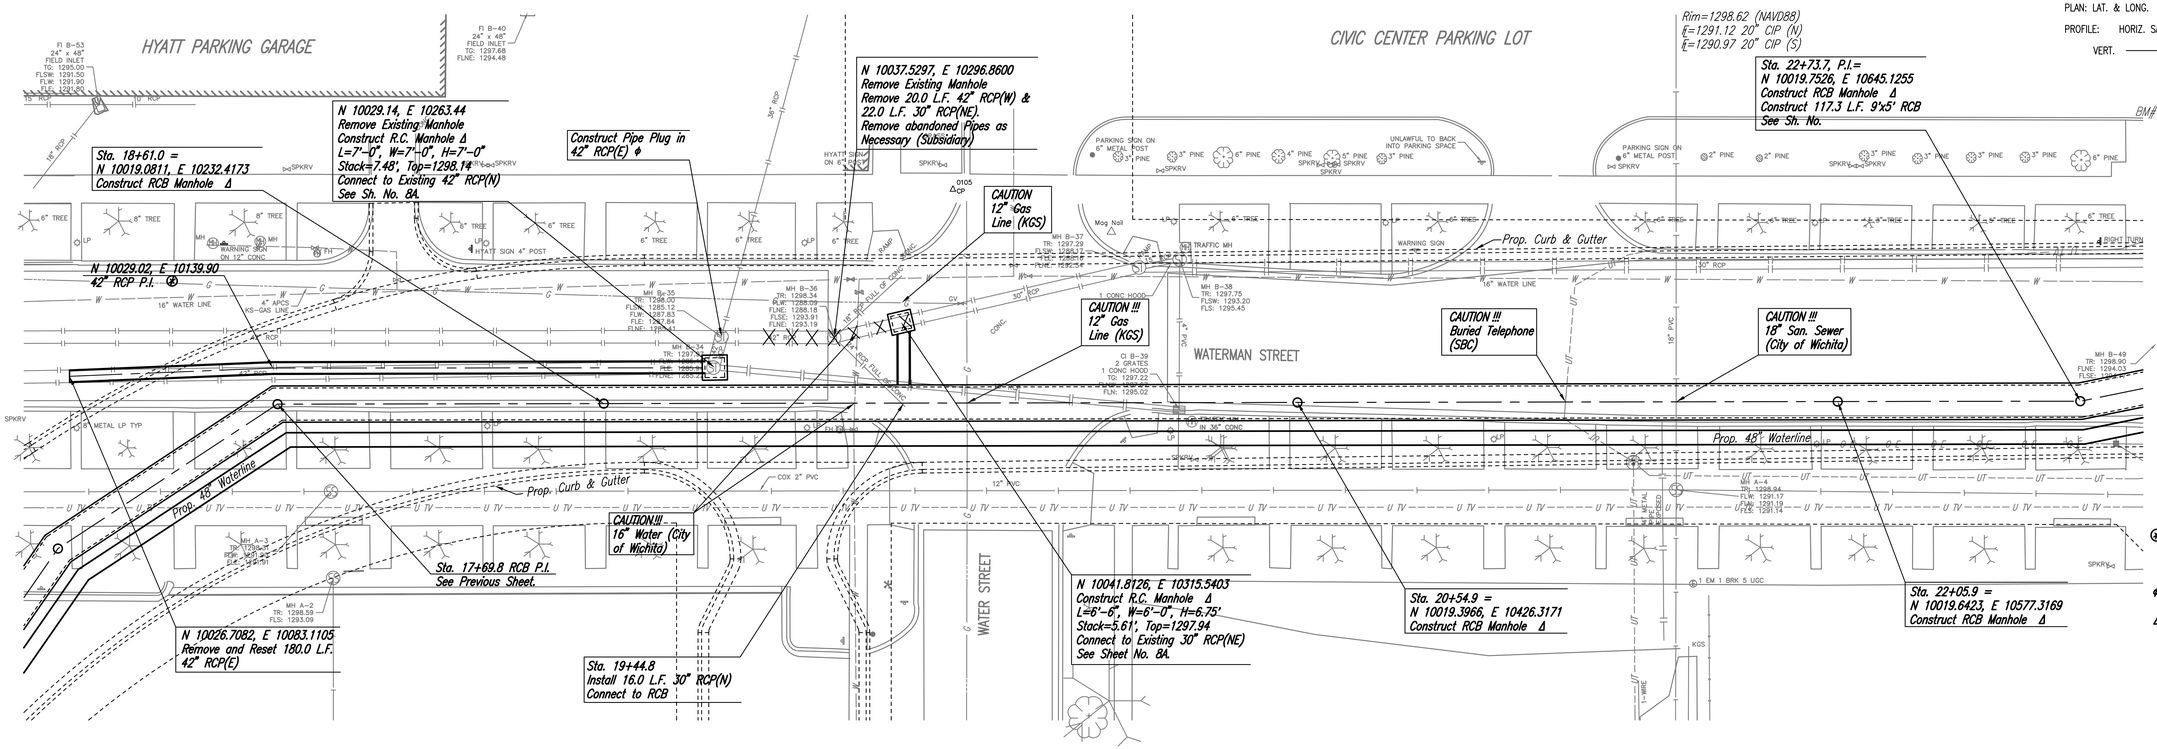

SEE SH. NO. 32 FOR 48" WATERLINE

SEE PLANS FOR PROJECT NO. 472-84135 FOR SWS CONNECTION AT RCB STA. 18+61.0, 20+54.9, & 22+05.9

LEGEND

⊛ – 42" RCP shall be reset with a P.I. as shown by deflecting pipe at joints. Max. defl. shall be 1° at a joint.

ϕ – Pipe Plugs Shall be Subsidiary to Pipe Removal

Δ – Contractor shall coordinate with Project No. 472-84135 to verify finished grade elevation of Manhole Top

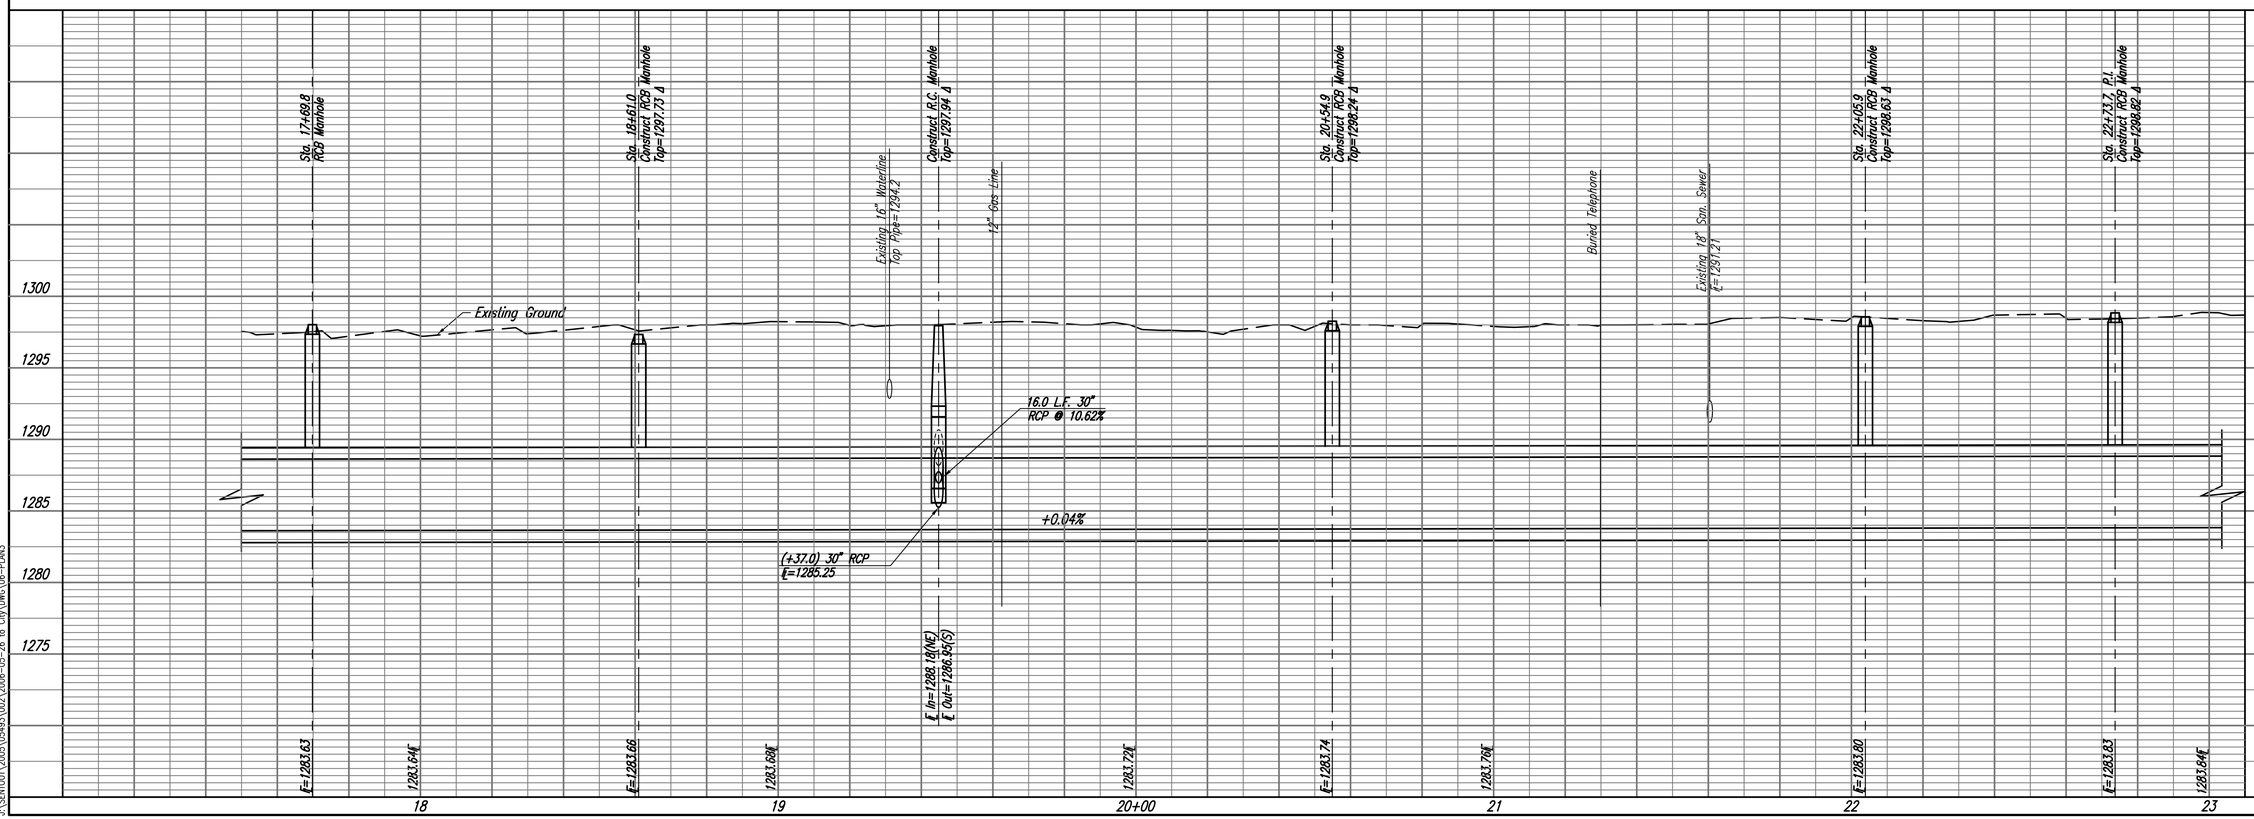

DOWNTOWN ARENA SWD OUTFALL
PHASE 1 – WATERWALK PORTION

STORM WATER DRAIN

JAMES L. ARMOUR, P.E. – CITY ENGINEER
CITY OF WICHITA PROJECT NO. 468-84167

Professional Engineering Consultants, P.A.
303 S. TOPEKA • WICHITA, KANSAS 67202
316-262-2691 • FAX 316-262-3003

Designed By	DRC	Job No.	32-05493-002-024
Drawn By	DRC	Date	April, 2006

PLAN		BY	DATE
	CHECKED		
	CHECKED		

PROFILE		BY	DATE
	CHECKED		
	CHECKED		

Saved: 05-26-2006 11:47:36 AM by SAW
Plot Scale: 1:20 Plot Date: 05-26-2006 11:25:36 AM by DAR
J:\SENTOUT\2005\05493\002\2006-05-26 to City\DWG\06-PLAN3