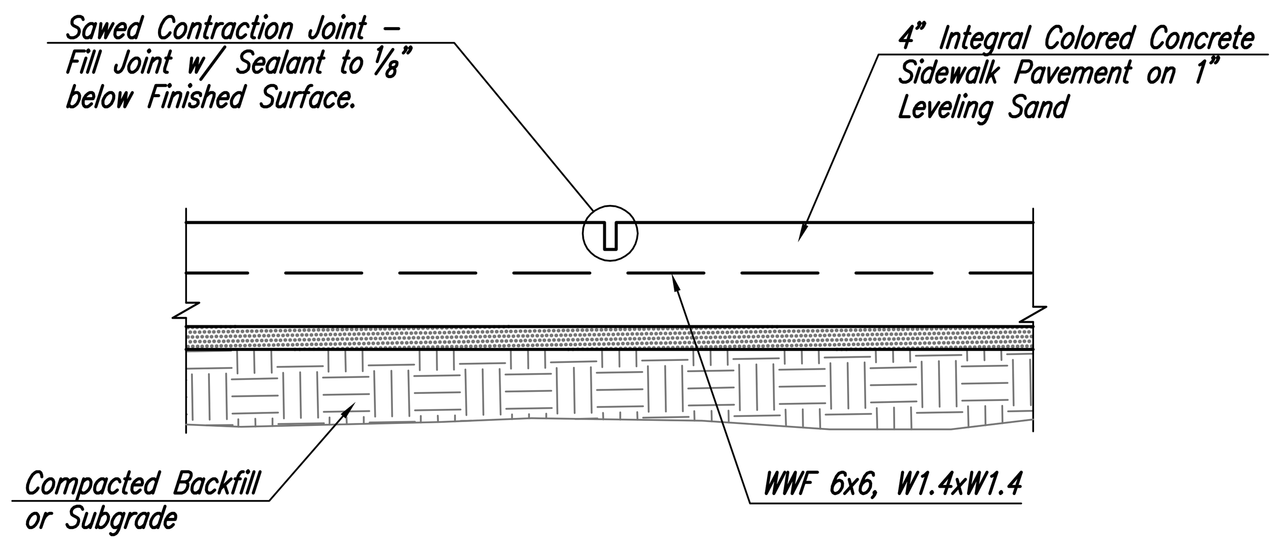

CONTRACTION JOINT

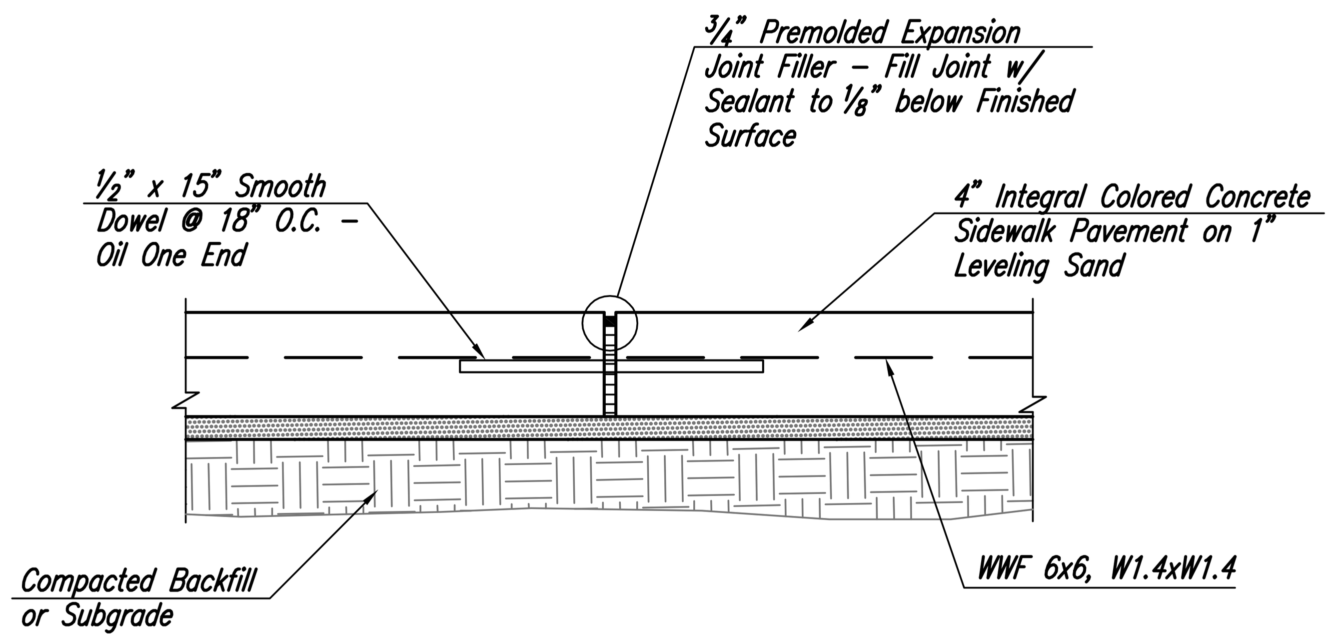

EXPANSION JOINT

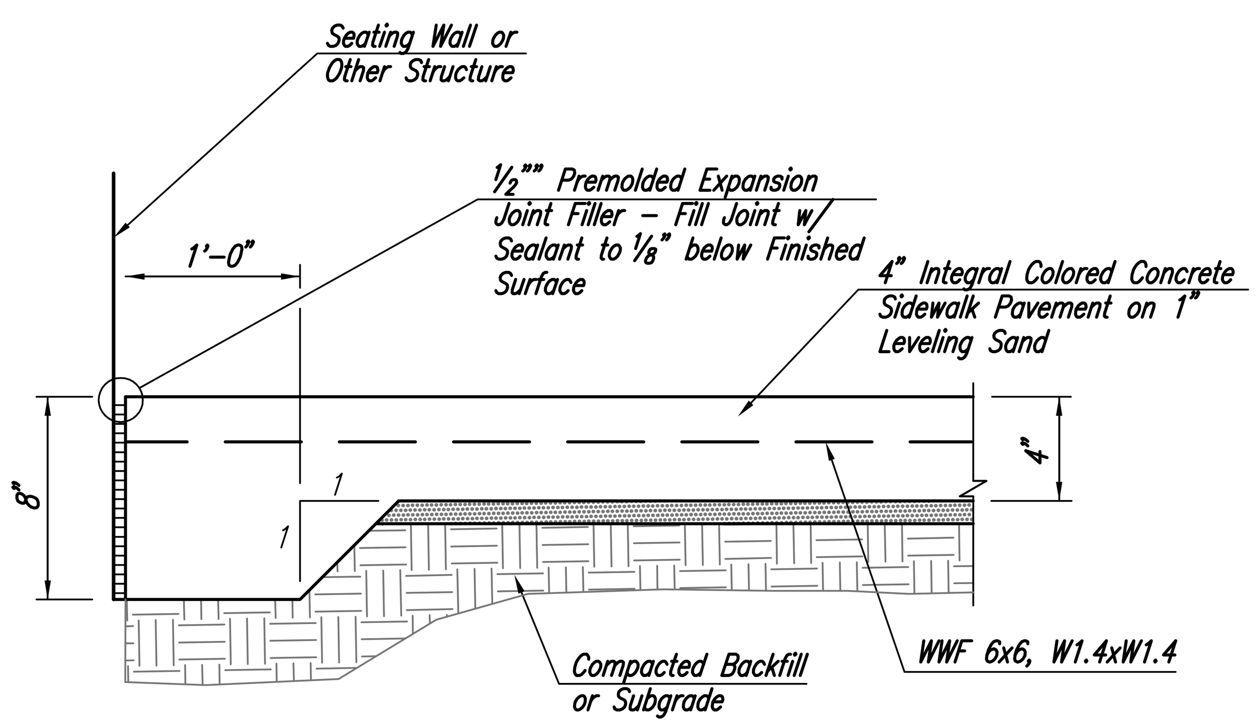

ISOLATION JOINT

SIDEWALK CONCRETE COLOR SHALL MATCH THE EXISTING COLOR OF ADJACENT SIDEWALKS

CONCRETE SIDEWALK DETAILS

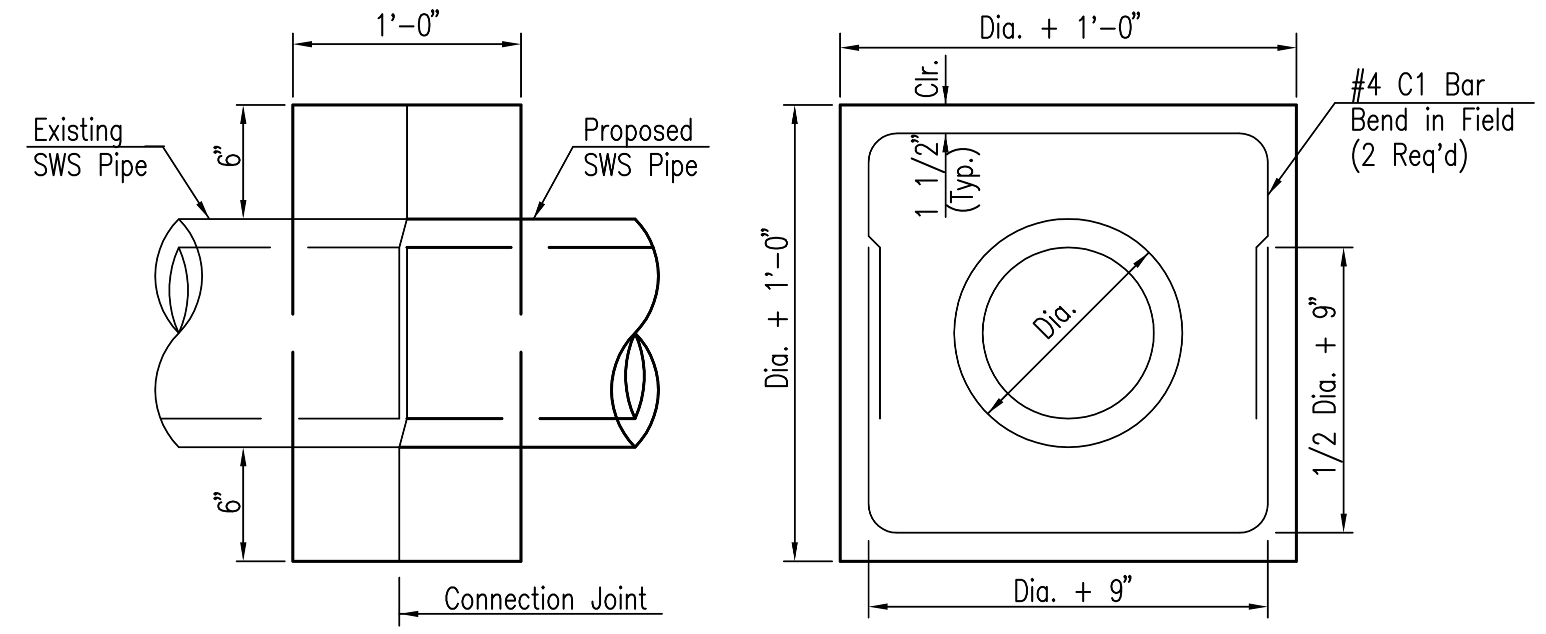

CONCRETE COLLAR DETAIL

CONCRETE COLLARS SHALL BE PROVIDED AT ALL CONNECTIONS OF NEW PIPE TO EXISTING PIPE. CONCRETE SHALL BE SAME AS THAT MIX USED IN CONCRETE PAVEMENT. CONSTRUCTION OF CONCRETE COLLARS SHALL BE SUBSIDIARY TO PIPE INSTALLATION.

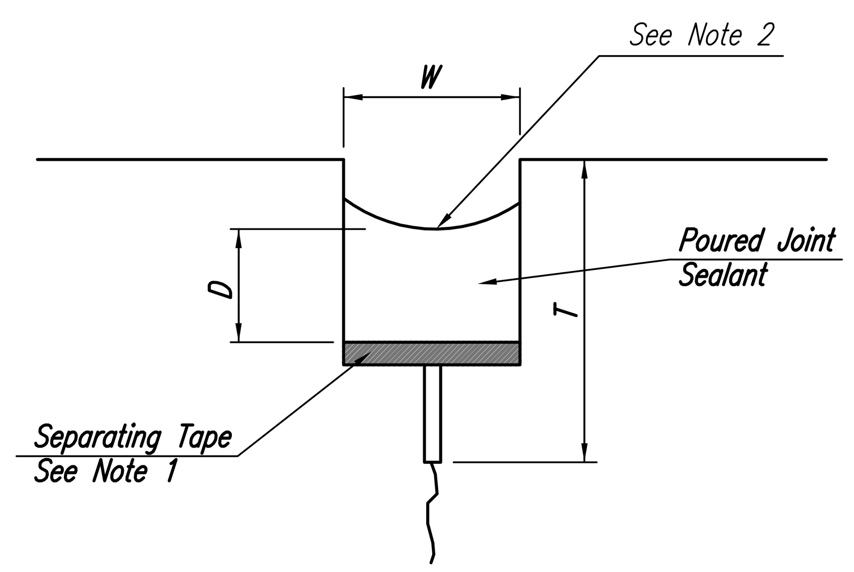

NOTES:

1. SEPARATING TAPE OR BACKER MATERIAL REQUIRED TO PREVENT JOINT SEALANT FROM FLOWING INTO SAWCUT, TO SEPARATE NONCOMPATIBLE MATERIALS, AND TO PREVENT SEALANT FROM BONDING TO BOTTOM OF RESERVOIR.

2. TOP OF SEALANT SHALL BE 1/8" TO 1/4" BELOW TOP OF PAVEMENT.

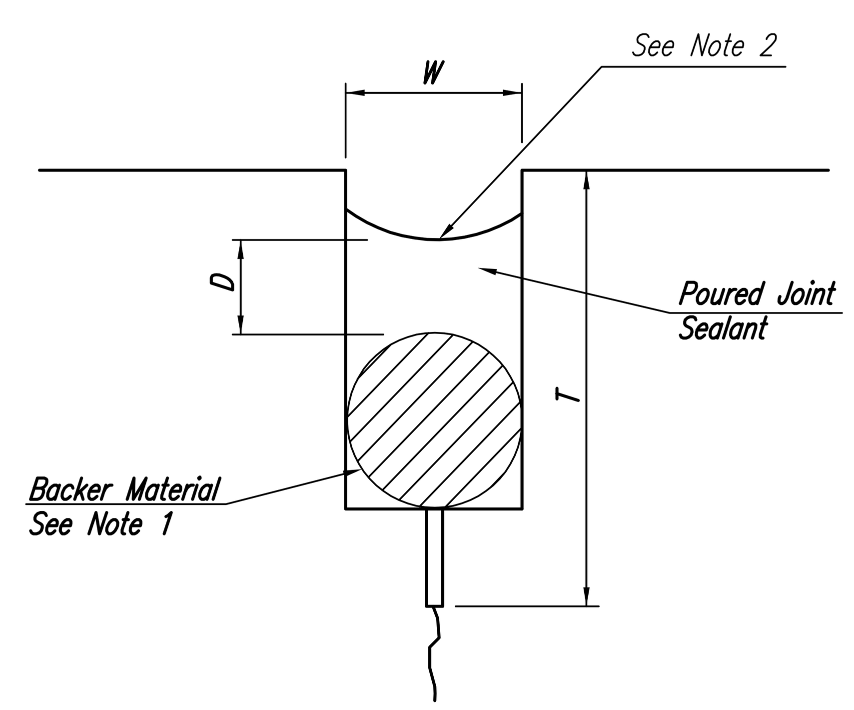

JOINT SEALANT DETAILS

GENERAL NOTES – SEATING WALL

1. THE INFORMATION CONTAINED IN THESE DETAILS WAS OBTAINED FROM RECORD INFORMATION AND SHALL BE CONSIDERED "FOR INFORMATION" ONLY.

2. REGARDLESS OF ANY INFORMATION SHOWN IN THESE DETAILS, THE RECONSTRUCTED SEATING WALLS SHALL MATCH THE EXISTING WALLS IN DIMENSION, COLOR AND LOCATION.

3. THE CONTRACTOR SHALL VISIT THE SITE AND ASSURE HIMSELF OF EXISTING CONDITIONS PRIOR TO BIDDING.

4. AT THE CONTRACTOR'S OPTION, THE TRENCHED FOOTING MAY BE NON–COLORED CONCRETE.

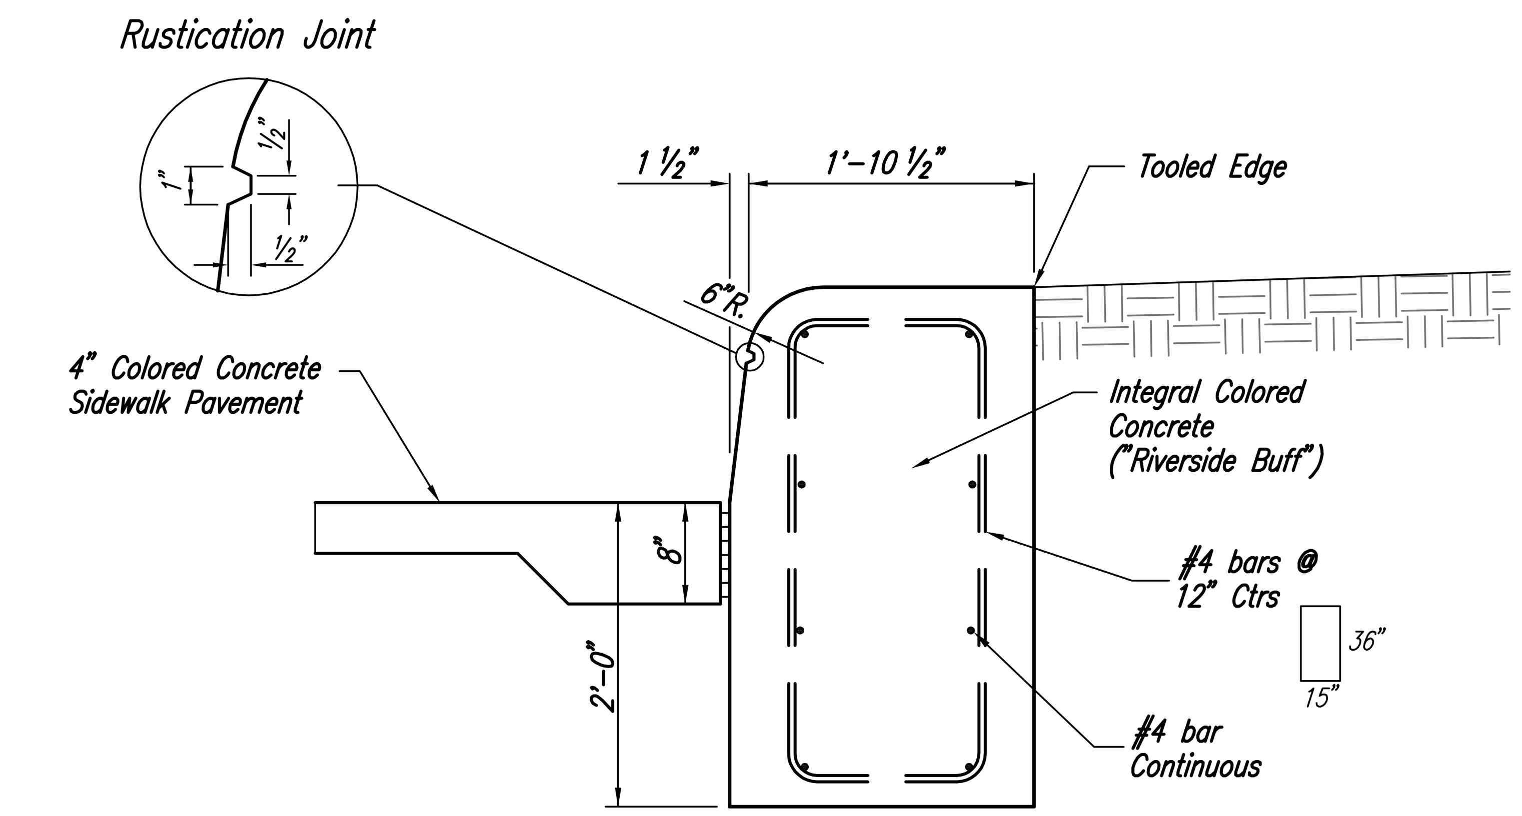

SECTION

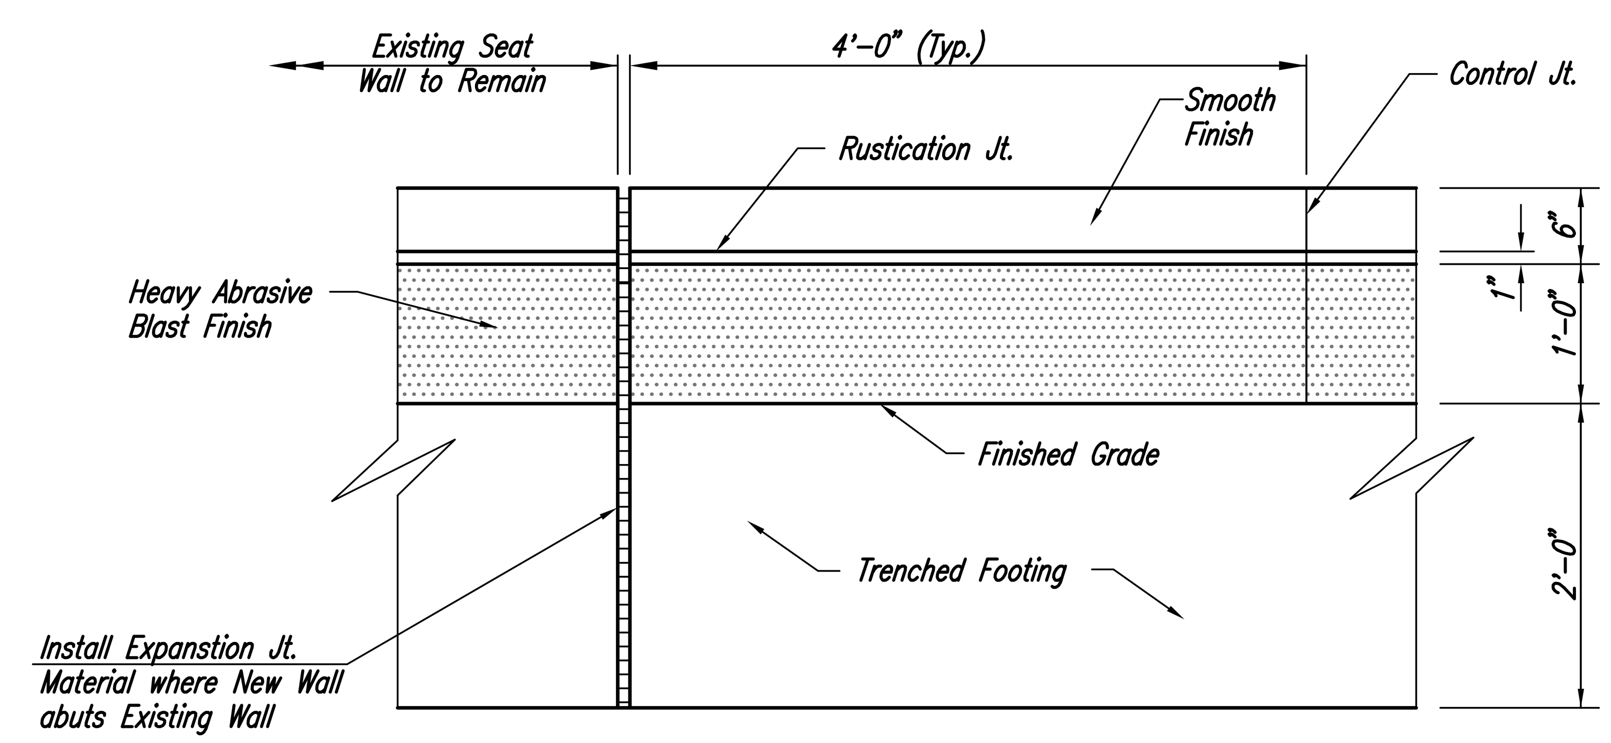

ELEVATION

SEATING WALL DETAILS

No.	Revision	By	Date

DOWNTOWN ARENA SWD OUTFALL
PHASE 1 – WATERWALK PORTION

MISCELLANEOUS DETAILS

JAMES L. ARMOUR, P.E. – CITY ENGINEER
CITY OF WICHITA PROJECT NO. 468–84167

Professional Engineering Consultants, P.A.
303 S. TOPEKA • WICHITA, KANSAS 67202
316-262-2691 • FAX 316-262-3003

Designed by	DRC	Job No. 32–05493–002–024	Sht. 8 of 47
Drawn by	DRC	Date April, 2006	

Saved 05–26–2006 11:20:02 AM by DAR
Plot Scale 1:1 05–26–2006 1:18:50 PM by DAR
J:\SENTOUT\2005\05493\002\2006–05–26 to City\DWG\08–MISC DETAILS