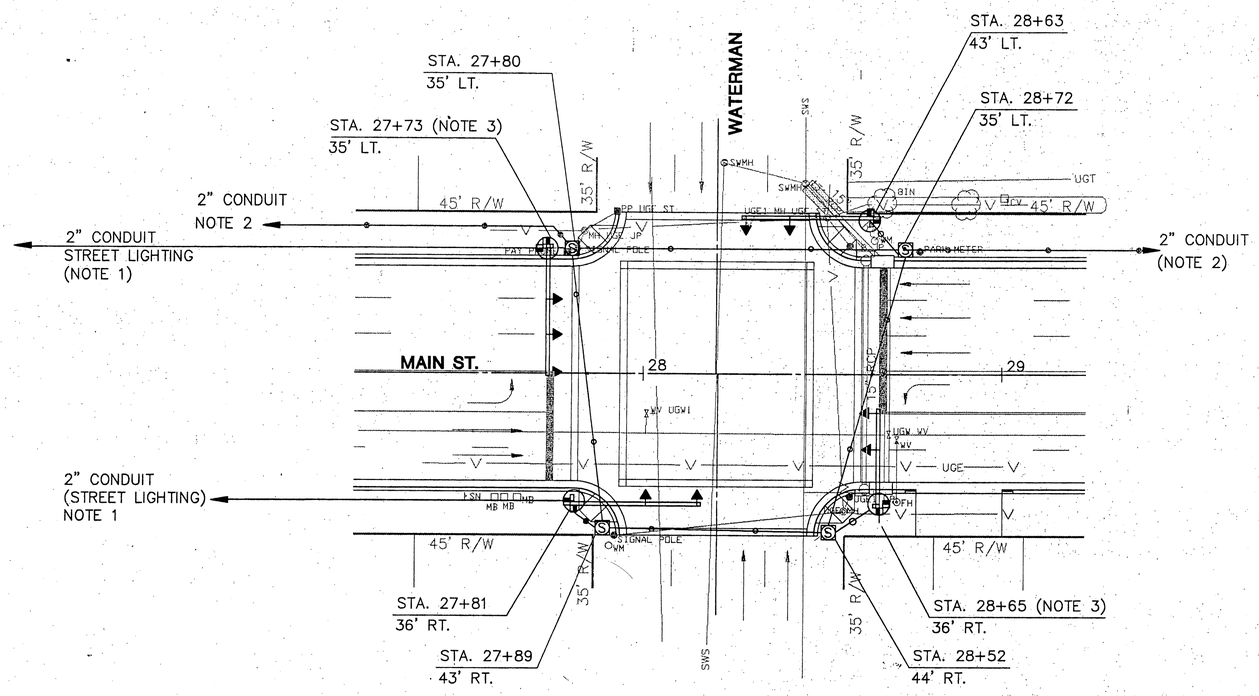

EXISTING TRAFFIC SIGNAL PLAN

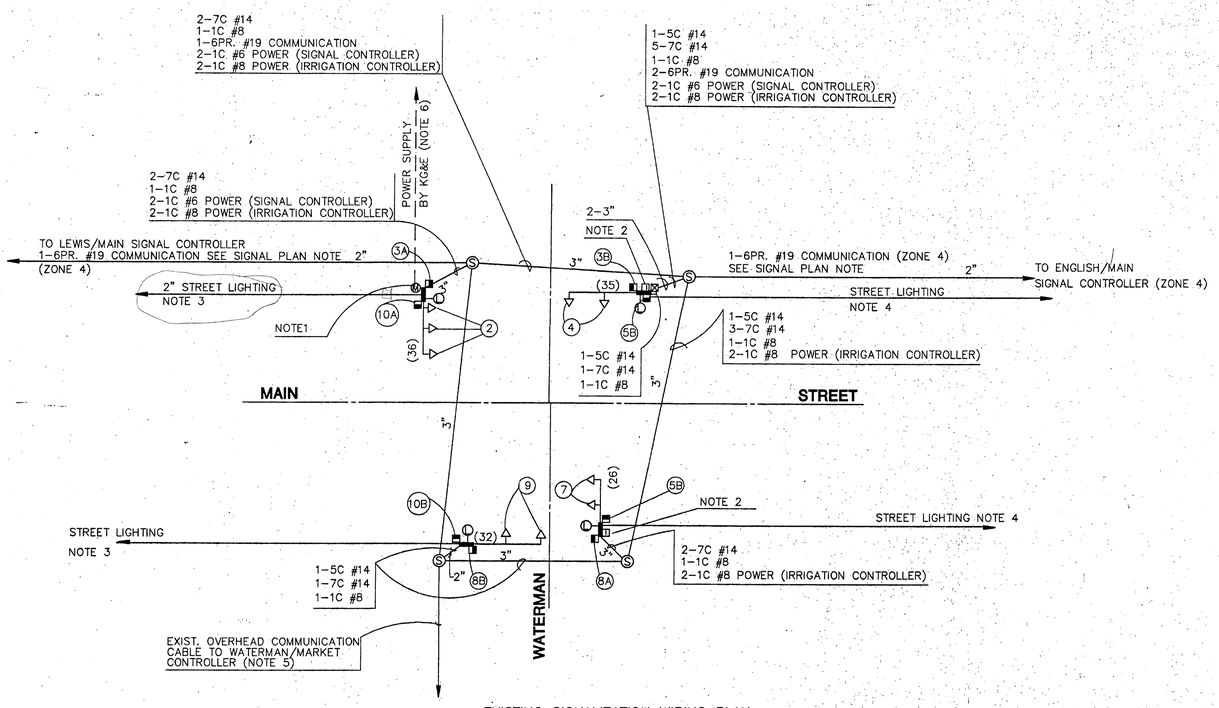

EXISTING SIGNALIZATION WIRING PLAN

N

FOR INFORMATION ONLY

THESE DETAILS REPRESENT PLANS FOR CONSTRUCTION AT THE TIME OF INSTALLATION AND MAY NOT REFLECT "AS-BUILT" CONDITIONS OR MODIFICATIONS MADE SUBSEQUENT TO INITIAL INSTALLATION.

No.	Revision	By	Date

DOWNTOWN ARENA SWD OUTFALL
PHASE 1 – WATERWALK PORTION
EXISTING TRAFFIC SIGNAL PLAN
EXISTING SIGNALIZATION WIRING PLAN
(MAIN ST. & WATERMAN ST.)

JAMES L. ARMOUR, P.E. – CITY ENGINEER
CITY OF WICHITA PROJECT NO. 468-84167

Professional Engineering Consultants, P.A.
303 S. TOPEKA • WICHITA, KANSAS 67202
316-262-2691 • FAX 316-262-3003

Designed by	DRC	Job No. 32-05493-002-024	Sht. 45 of 47
Drawn by	DRC	Date April, 2006	

Saved: 05-26-2006 3:48:10 PM by SJW
Plot Scale: 1:20 05-26-2006 1:53:15 PM by BEJ
J:\SENTOUT\2005\05493\002\002\2006-05-26 to City\DWG\45-Existing Traffic Signal Plan