
STREET & STORM WATER SEWER IMPROVEMENTS

HYDRAULIC AVENUE

FROM 63rd STREET SOUTH TO THE RIVERSIDE DRAINAGE CANAL

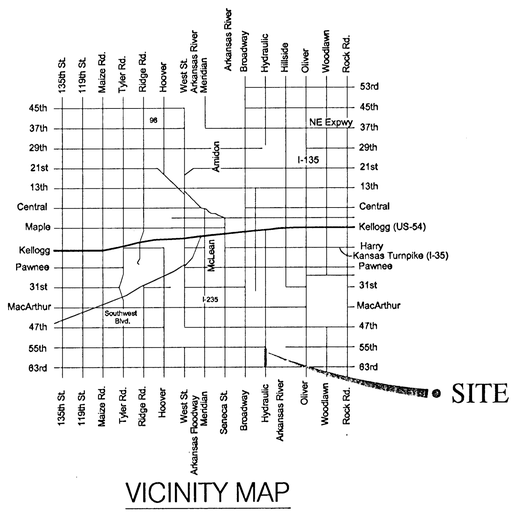

VICINITY MAP

Project Number	OCA Number
472-84118	706922

CITY OF WICHITA, KANSAS

James L. Armour, P.E. City Engineer

September 2005


SHEET INDEX

1	Title Page
2	Key Sheet
3	General Note Page
4-5	Typical Pavement Sections
6-8	Pavement Details
9-25	Hydraulic Avenue Plan & Profile Sheets
26-29	Storm Water Sewer Details
30-49	Hydraulic Avenue Bridge Plans
50	Waterline Relocation Plan
51-57	Hydraulic Avenue Marking Plan
58	Marking and Signing Detail
59-65	Construction Sequencing Plan
66	Channeling Devices Detail
67-68	Hydraulic Avenue Drainage Plans
69-72	Erosion Control Details
73-79	Hydraulic Avenue Cross Sections

FINAL PLANS

GERALD F. BRADLEY JR. LICENSED 15076 KANSAS PROFESSIONAL ENGINEER 4/19/05

RICHARD A. SCHULTE LICENSED 8024 KANSAS PROFESSIONAL SURVEYOR 9-30-2005

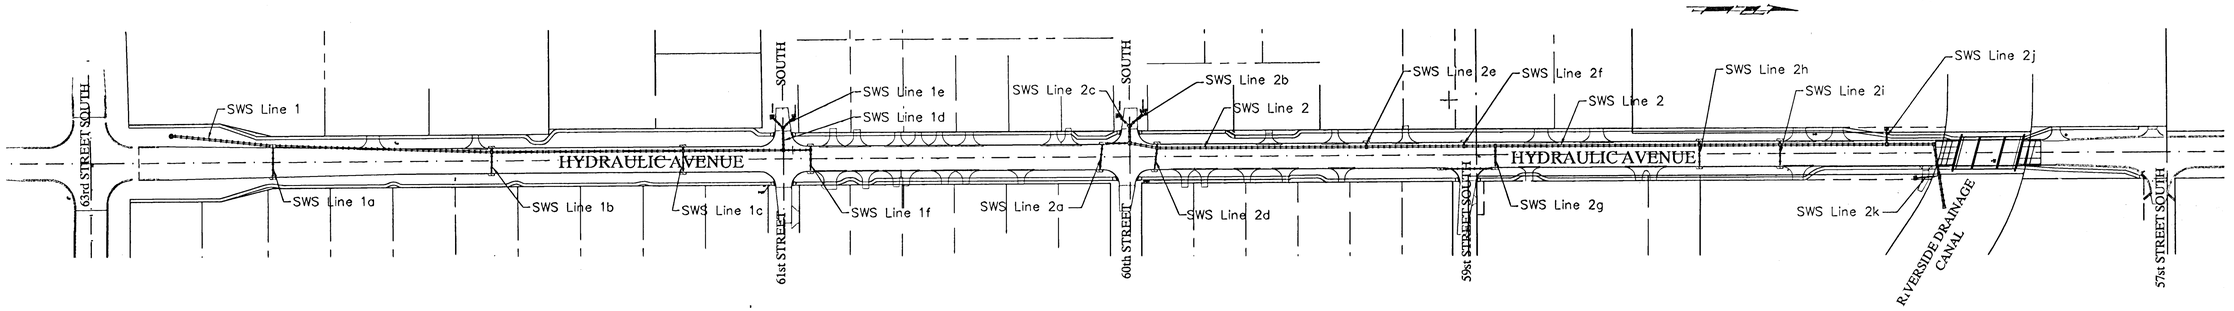

Drawing File: P:\Hydraulic Pha3\Land\dwg\basemap.dwg(Titlesheet) SEPT. 2005

Baughman Company, P.A.
315 Ellis St. Wichita, KS 67211 P 316-262-7271 F 316-262-0149
ENGINEERING | SURVEYING | PLANNING | LANDSCAPE ARCHITECTURE