P:\Projects\Projects 2008\3268\3268E (Sierra Hills 2nd Addition)\Working 20 Lot Phase.dwg, Mt Vernon, 8/7/2008 1:05:01 PM, AMLB

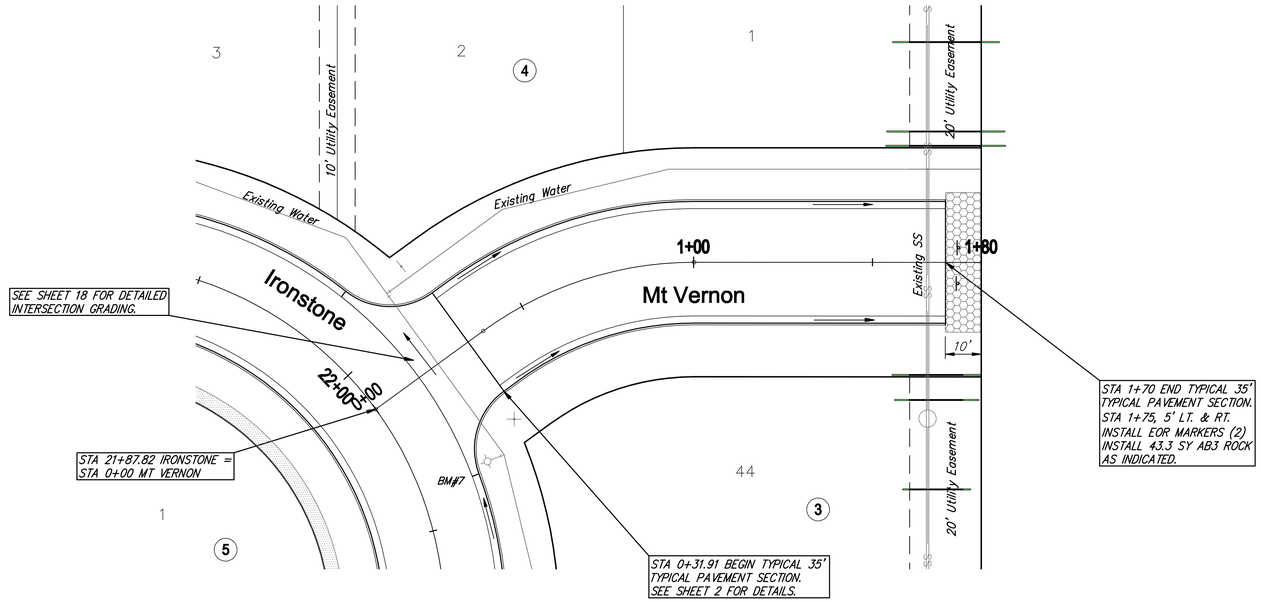

Subdivision Bench Marks

No.	Street and Station	From CL	Description	Elevation
7	Ironstone Sta. 21+55	17.0' Rt.	Top of Curb at S end of S return at the intersection of Ironstone and Mt. Vernon.	

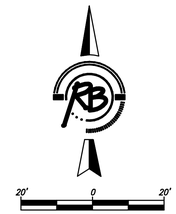

NOTE: ROLL TYPE CURB AND GUTTER TO BE CONSTRUCTED ALONG PAVEMENT DEPICTED ON THIS SHEET

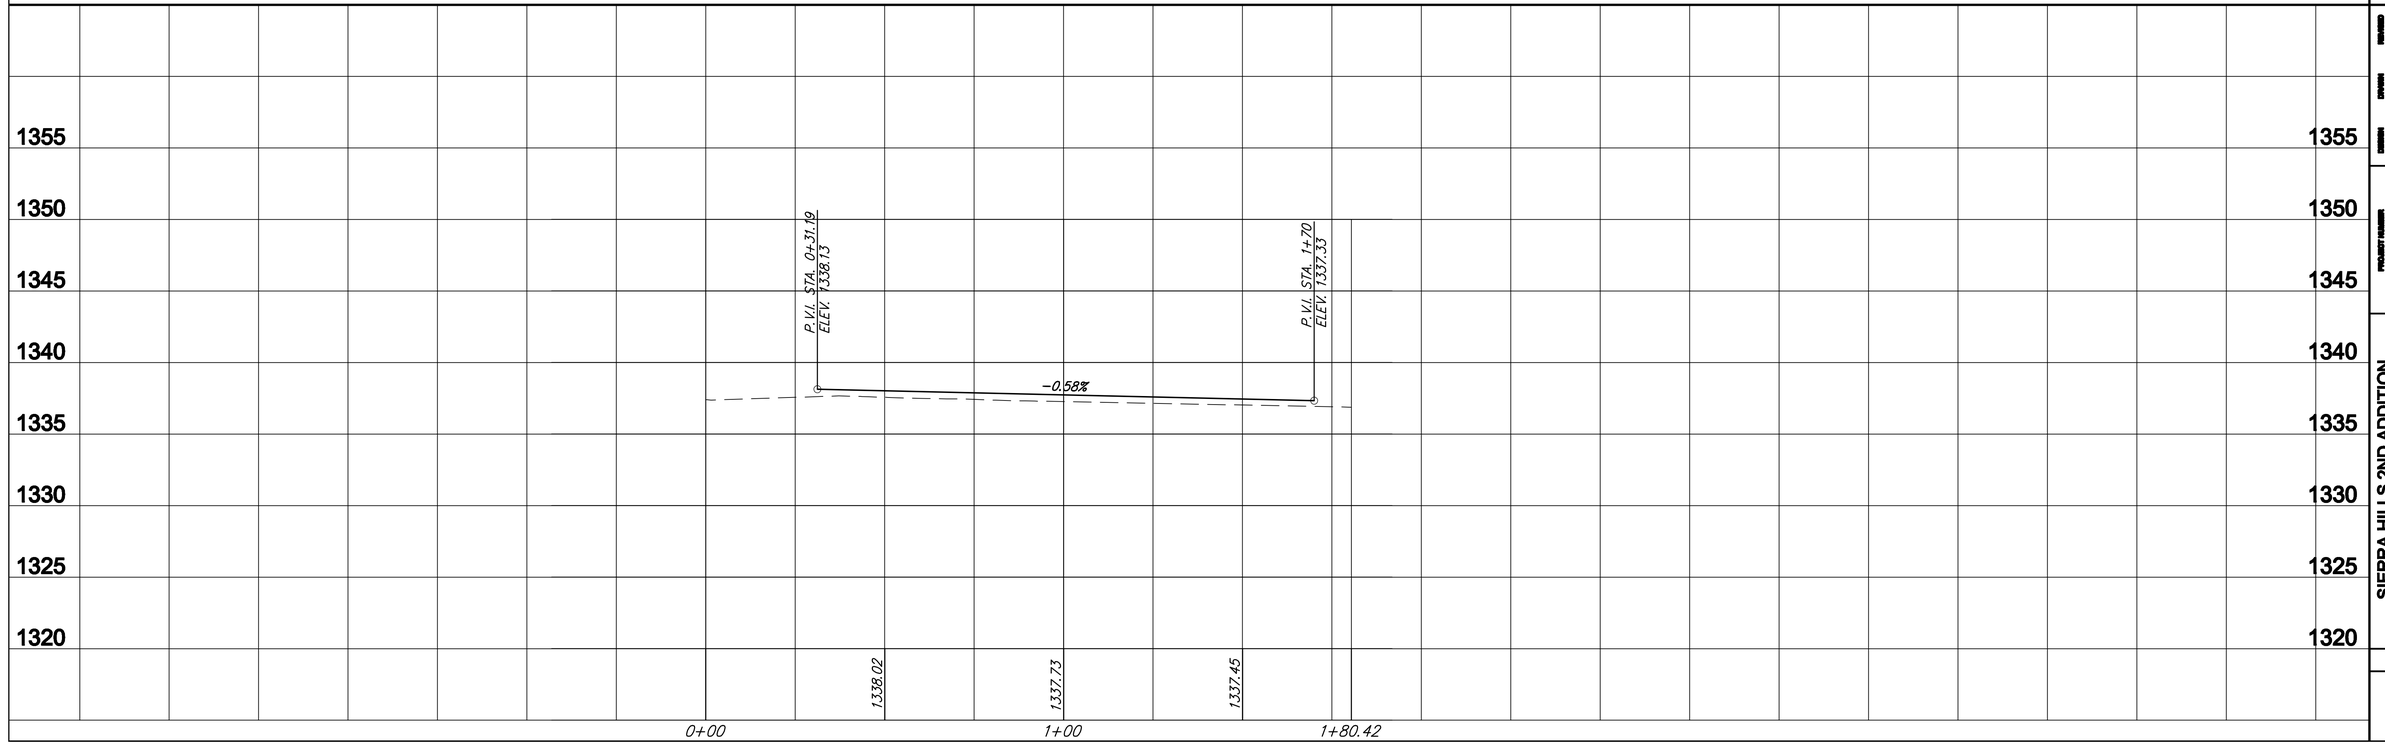

Ruggles & Bohm, P.A.
Engineering & Surveying Consultants
Wichita, Kansas

REVISED	
DRAWN	EJG
DATE	June 16, 2008
CHECKED	EJG
DATE	Aug 11, 2008
PROJECT NUMBER	472-84730
DRAWING FILE	Engineering Base [SMS Line 2 (2)]

SIERRA HILLS 2ND ADDITION
Mt Vernon
WICHITA, KANSAS

3268E

9
17