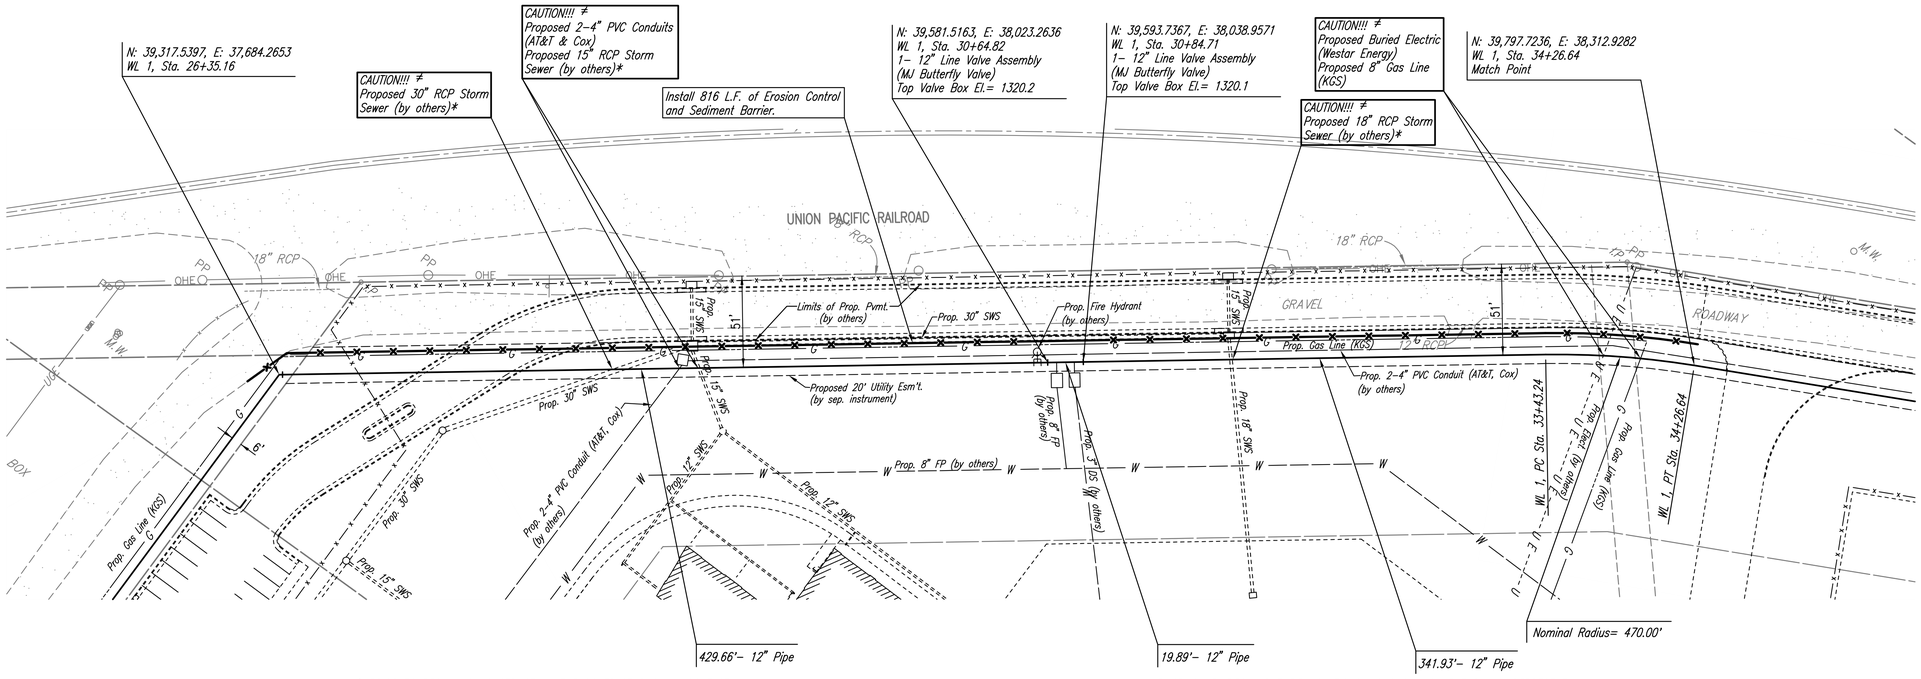

SCALE:

PLAN: LAT. & LONG. 0 40 80

PROFILE: HORIZ. SAME AS ABOVE

VERT. 0 5

* PRIOR TO BEGINNING CONSTRUCTION, THE CONTRACTOR SHALL CONTACT COOK, FLATT, STROBEL ENGINEERING, P.A. (TOPEKA OFFICE), MR. KEVIN BECK, AT (785) 272-4706 TO VERIFY PIPE SIZE, TYPE, AND HORIZONTAL AND VERTICAL LOCATION. CONTRACTOR SHALL ALSO VERIFY GRADING ALONG ENTIRE PROPOSED WATERLINE TO ENSURE PROPER COVER IS OBTAINED.

≠ EXISTING UTILITIES AND THEIR LOCATIONS, AS SHOWN ON THE PLANS, REPRESENT THE BEST INFORMATION OBTAINABLE FOR THE DESIGN. PRIOR TO BEGINNING CONSTRUCTION, THE CONTRACTOR SHALL EXPOSE ALL UTILITIES CROSSED WITH THE PROPOSED WATERLINE TO VERIFY PIPE SIZE, TYPE, AND HORIZONTAL AND VERTICAL LOCATION.

Unless noted otherwise, elevations shown are top of pipe

WATERLINE NO. 1

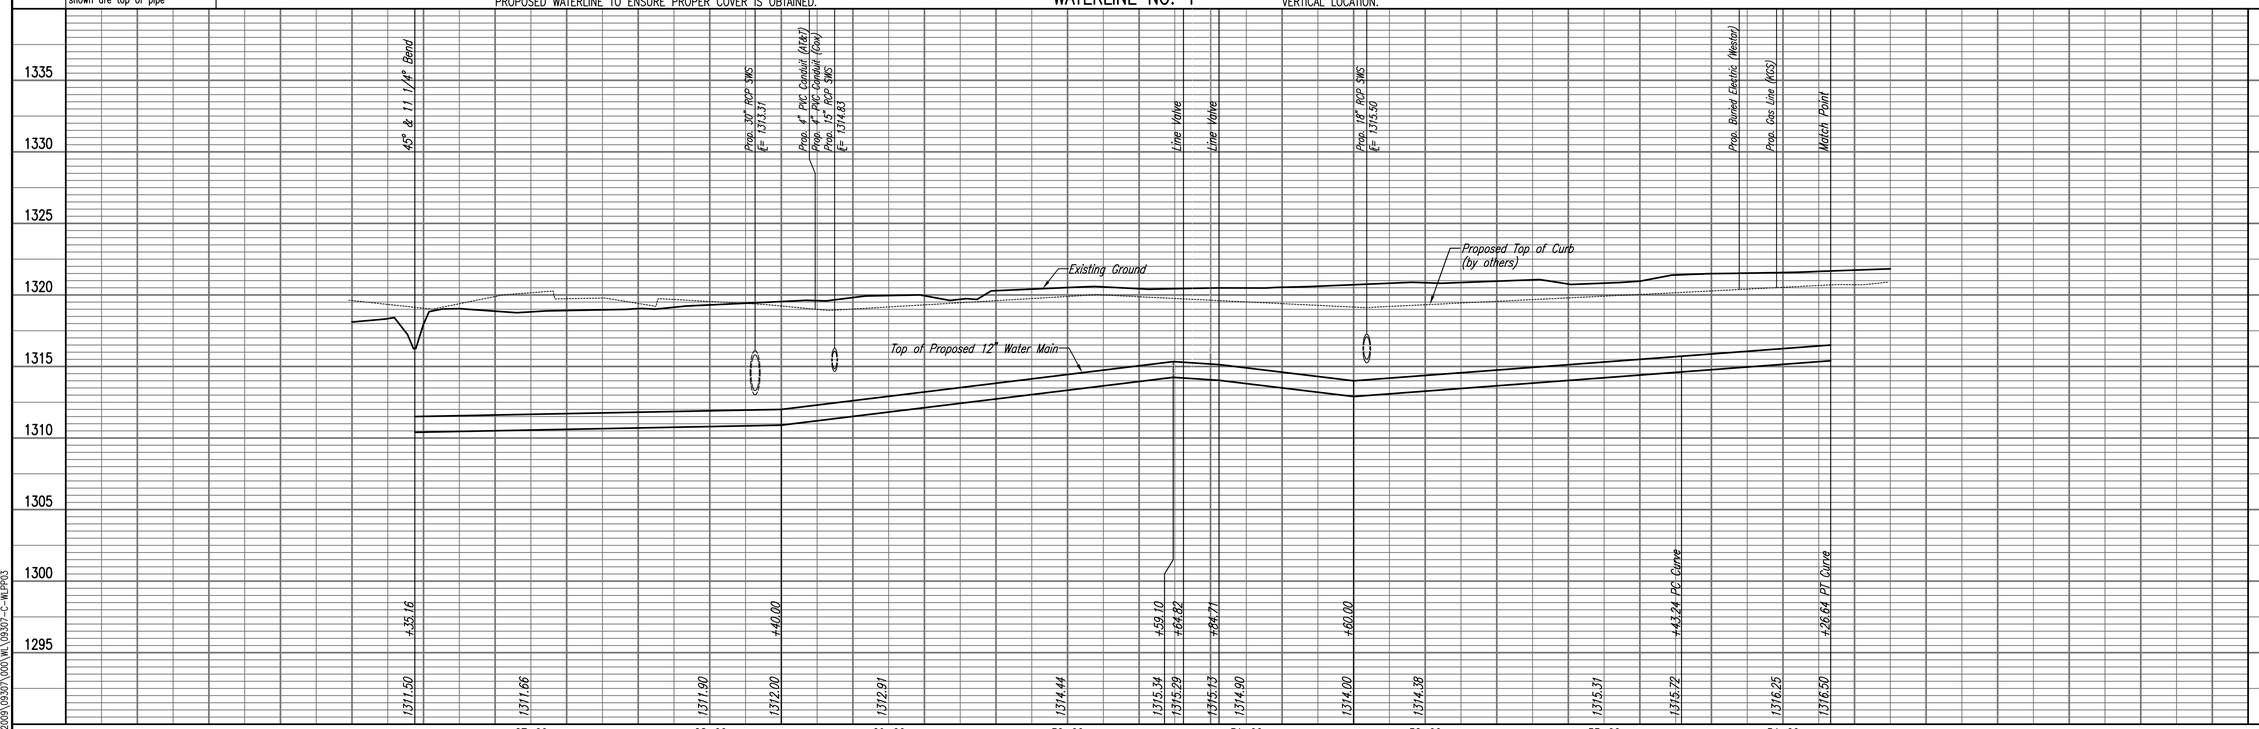

HEARTLAND PREPAREDNESS CENTER
WATERLINE IMPROVEMENTS

WATERLINE NO. 1

JAMES L. ARMOUR, P.E. - CITY ENGINEER
CITY OF WICHITA PROJECT NO. 448-90476

Professional Engineering Consultants, P.A.
303 S. TOPEKA • WICHITA, KANSAS 67202
316-262-2691 • FAX 316-262-3003

Job No. 35-09307-259
Date January 2010
Designed By MDK
Drawn By JLM

Sheet 7 of 17

PLAN CHECKED CHECKED BY DATE

PROFILE CHECKED CHECKED BY DATE

Saved 06-29-2010 3:24:23 PM by JLM
Plot Scale 1:40 07-01-2010 11:16:45 AM by JLM
Q:\2009\09307\000\WL\09307-C-WLPP03