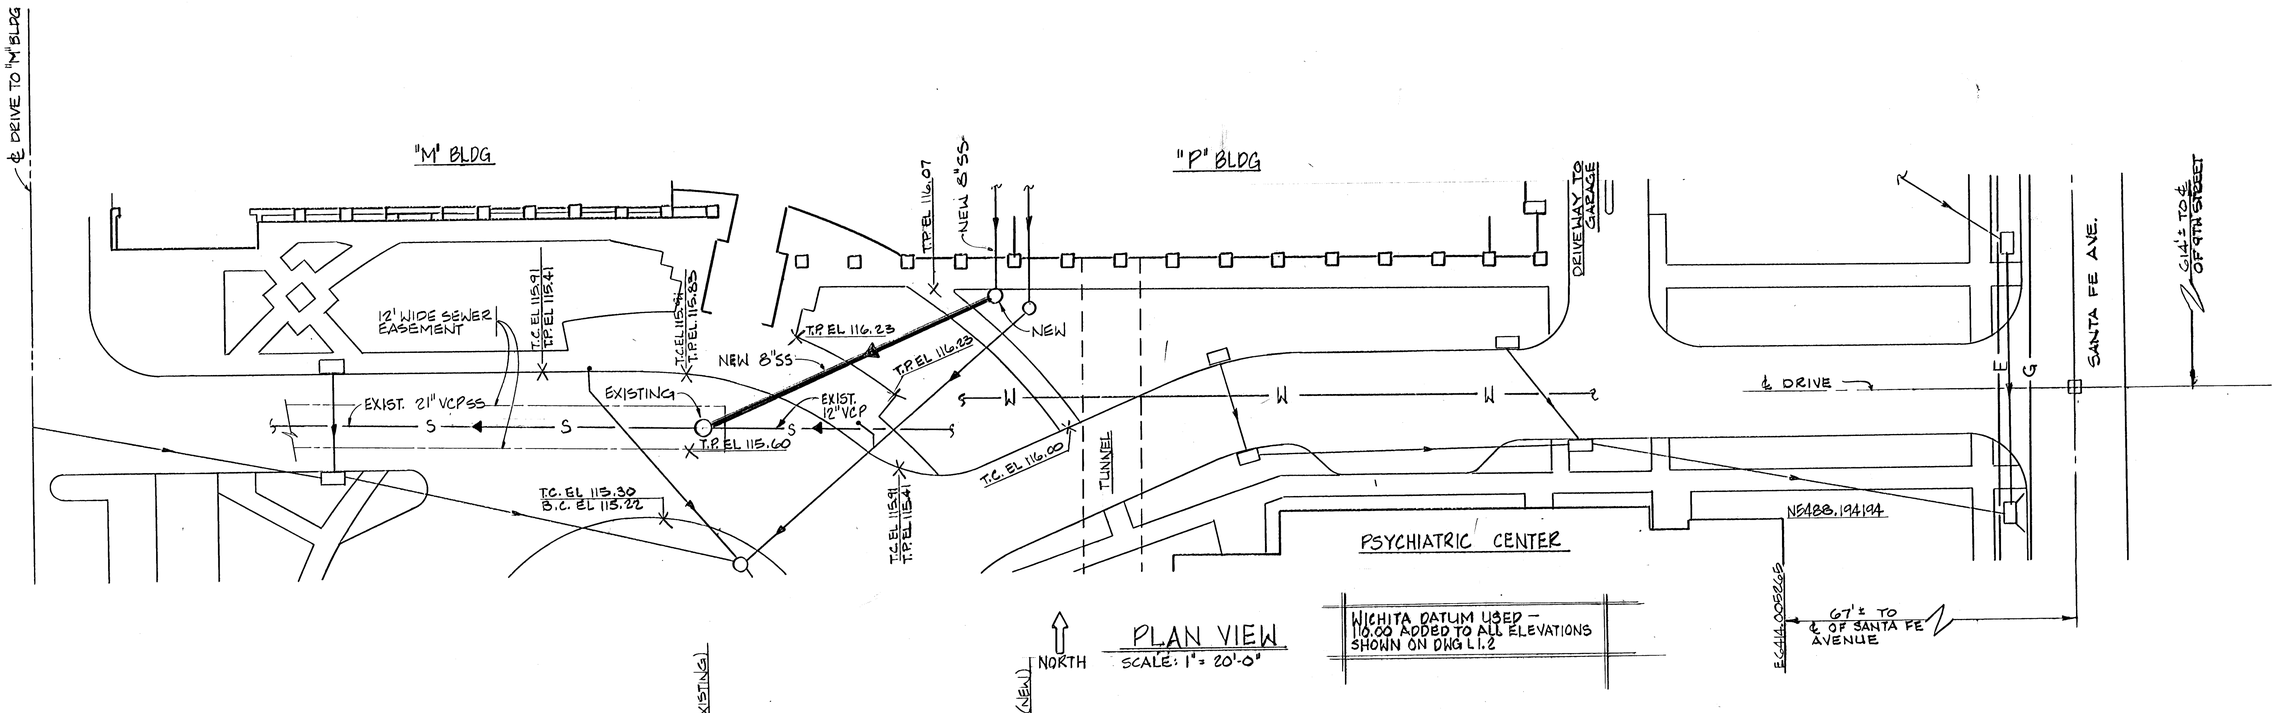


PROFILE VIEW
SCALE: 1" = 20'-0" HORIZONTAL
1" = 5'-0" VERTICAL

LEGEND

- T.C. - TOP OF CURB
- B.C. - BOTTOM OF CURB
- T.P. - TOP OF PAVEMENT
- ℄ - CENTER LINE
- □ - CULVERT (DRAINAGE)
- —◄— FLOW DIRECTION
- —S— SEWER LINE
- —W— WATER LINE
- STA. STATION NUMBER
- EL. ELEVATION (CITY DATUM)
- ○ MANHOLE (DRAINAGE)
- —●— DRAIN
- ℄ FLOW LINE
- SS SANITARY SEWER

APPROVED AS NOTED
By CITY ENGINEER OF WICHITA
Sanitary Sewers VRH 2/14/92
Storm Sewers _____
Driveway Approaches _____
Water Mains _____
_____

NOTE TO CONTRACTOR

INSPECTION AND TESTING FOR THIS PROJECT IS TO BE PERFORMED BY A LICENSED CONSULTING ENGINEERING FIRM IN CONTRACT WITH THE OWNER/DEVELOPER. SAID INSPECTION IS TO BE IN ACCORDANCE WITH THE CITY OF WICHITA STANDARD CONSTRUCTION ENGINEERING PRACTICES AND CERTIFIED BY A LICENSED PROFESSIONAL ENGINEER. NO WORK SHALL BE PERFORMED IN DEDICATED EASEMENTS OR THE PUBLIC RIGHT-OF-WAY BY THE CONTRACTOR WITHOUT SUCH INSPECTION AND NO WORK SHALL ANY WORK BE COMMENCED IN DEDICATED EASEMENTS OR PUBLIC RIGHT-OF-WAY WITHOUT WRITTEN AUTHORIZATION OF THE CITY ENGINEER.

PROJECT NO. 327PPS (607861)

NO.	DATE	REVISIONS	BY	APP'D.
3				
2				
1				

CITY OF WICHITA

SAINT FRANCIS HOSPITAL "P" BUILDING SANITARY SEWER PLAN & PROFILE

SHEET NO.	1 of 1	SCALE	1"=20'-0"	APP'D.	
DESIGNED	WAB	DETAILED	BKT	QUANTITIES	TRACED
DESIGN CK.	RWD	DETAIL CK.	RWD	QUAN. CK.	TRACE CK.
				JAN. 24, 1992	

18-4-5-4