STATE	PROJECT NO.	YEAR	SHEET NO.	TOTAL SHEETS
KANSAS	472-84071	2005	R1.27	

NO.	DATE	REVISIONS	BY	APP'D
3				
2				
1				

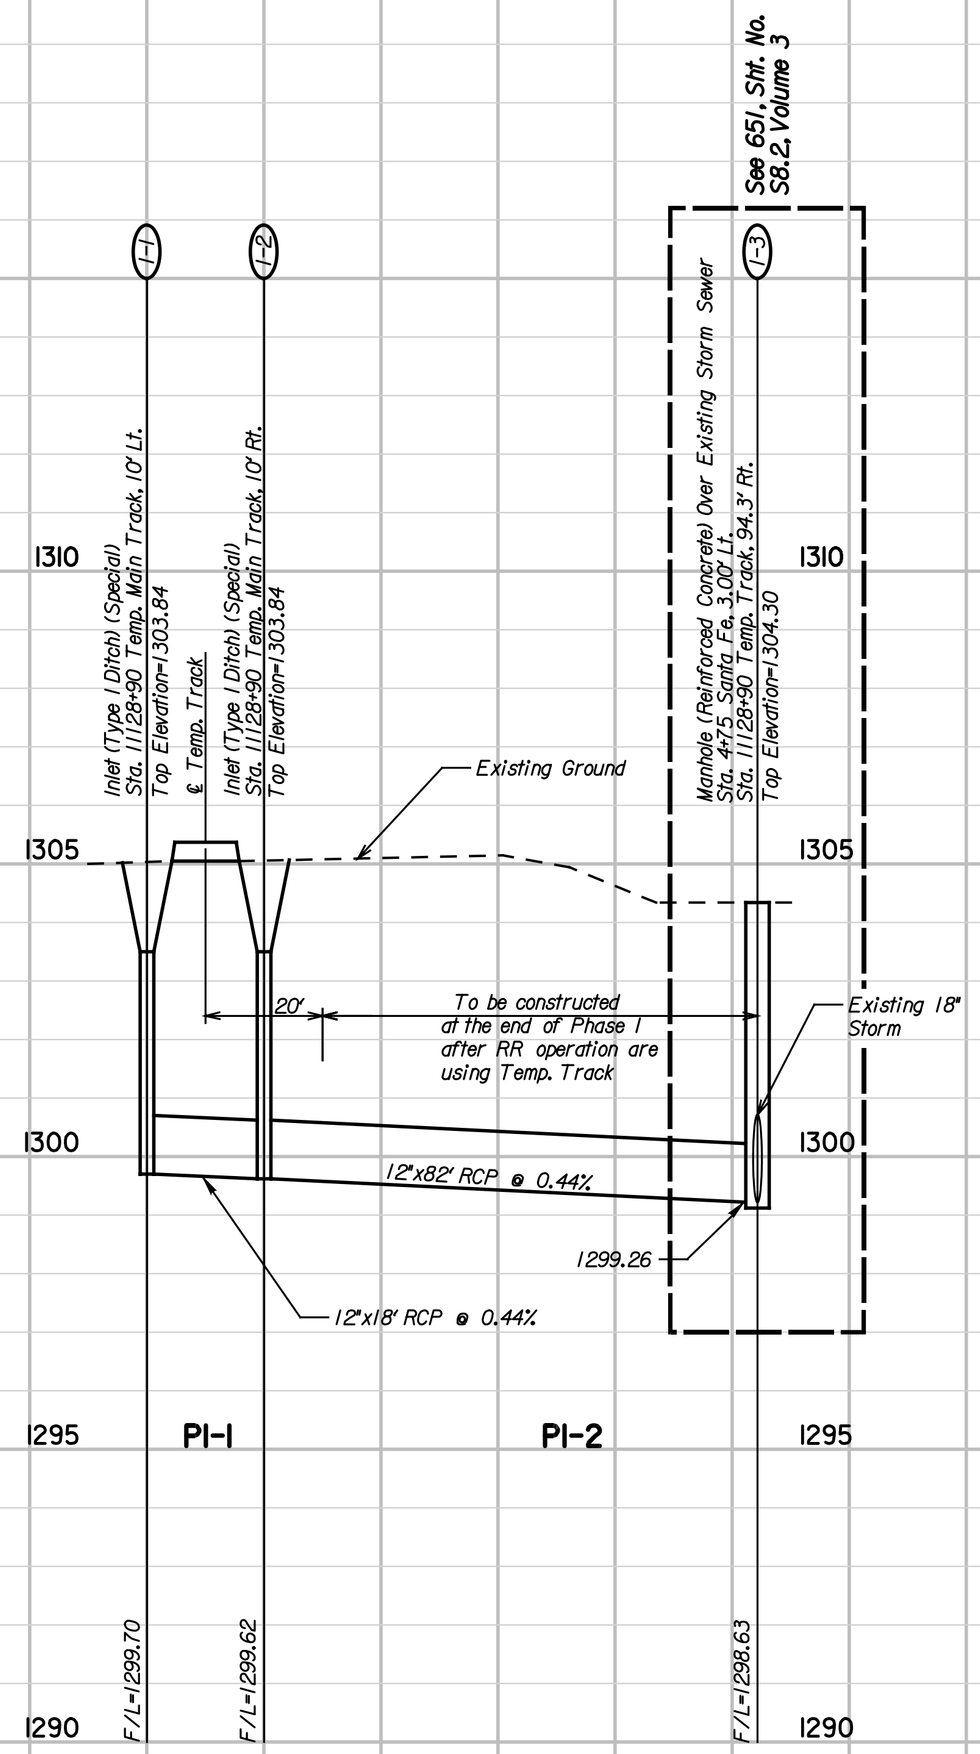

RR PHASE I TEMP 13TH ST

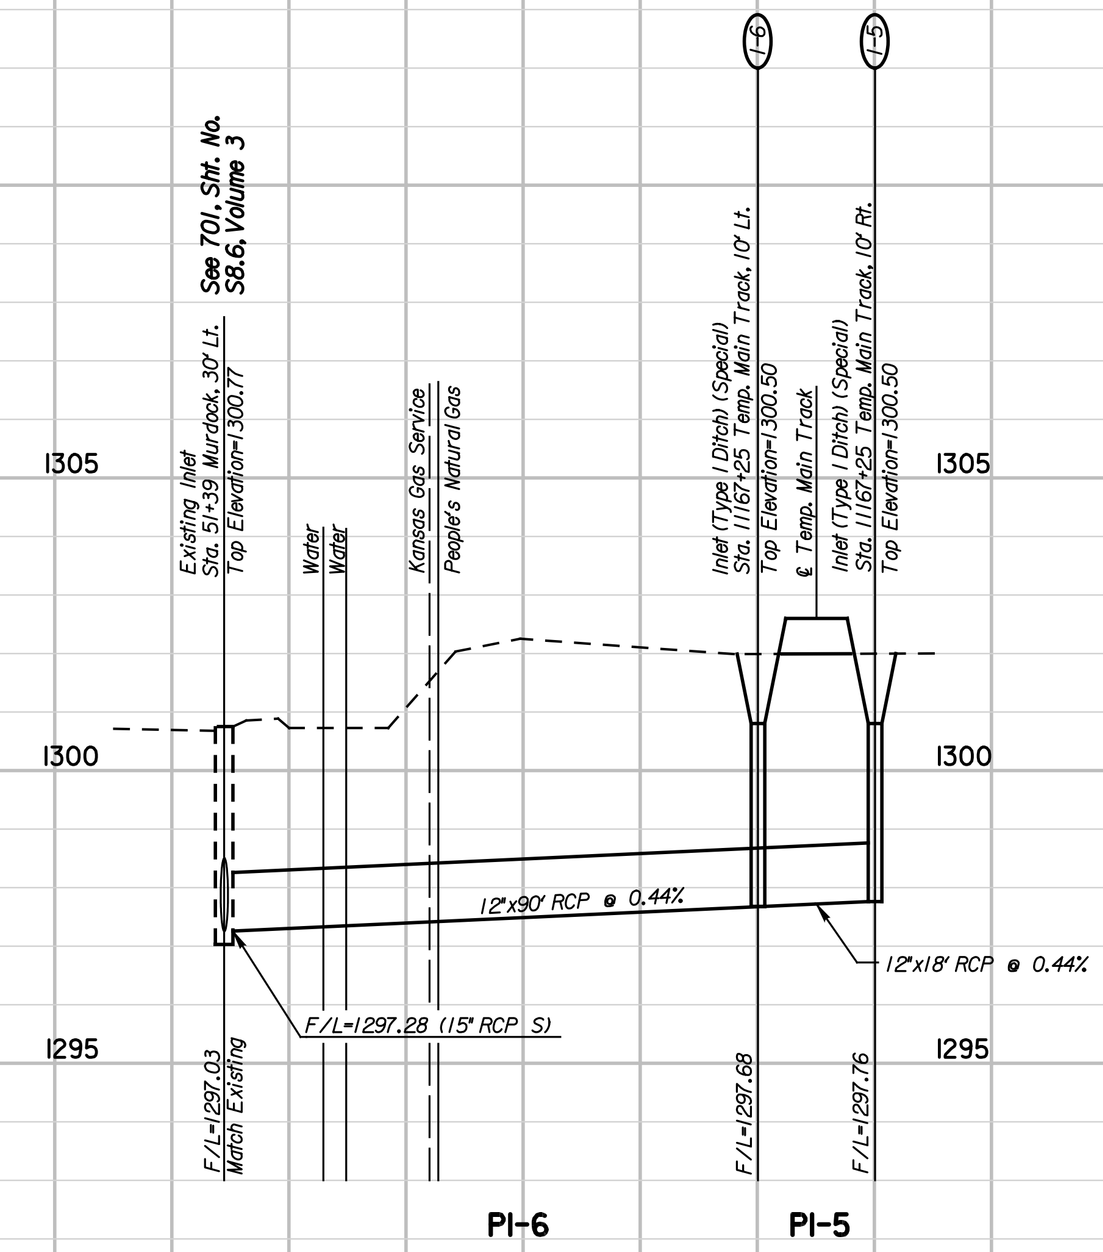

RR PHASE I TEMP MURDOCK

Scale: Hor. 1"=20'
Vert. 1"=2'

This sheet designed by:

HNTB
ARCHITECTS ENGINEERS PLANNERS

CITY OF WICHITA

WICHITA CENTRAL CORRIDOR

PHASE I - TRACK WORK
PIPE PROFILES

SHEET NO.	OF	SCALE	As Shown	APP'D			
DESIGNED	AG	DETAILED	RPB	QUANTITIES	JH	TRACED	JH
DESIGN CK.	LL	DETAIL CK.	AG	QUAN.CK.	AG	TRACE CK.	AG

DATE	BY

Plotted on: Tuesday, January 04, 2005 8:14:49 AM
JGraham Plot Queue: \\cbsw100\KC029049-PS
Plot Scale: 20.000000:0.000000 Pen Table: m:\jobs\29049\TechProd\Railroad\plots\fullsize.pen
Design Filename: M:\jobs\29049\TechProd\Drainage\Drawings\wc_culvert100.dgn