STATE	PROJECT NO.	YEAR	SHEET NO.	TOTAL SHEETS
KANSAS	472-84071	2005	R2.7	

DATE	BY

CP 116 Set #4 Bar at Point
N 1697112.8323 E 1650316.0766
1. South of 18th Street
2. East of BNSF Mainline
3. No other ties

CP 10026 Found 7/8" Iron Pin at Point
N 1697105.6270 E 1650137.3919
1. South R/W 18th Street
2. Northeast Corner Reserve C
3. No other Ties

CP 10025 Found 7/8" Iron Pin at Point
N 1697165.4997 E 1650146.4658
1. North R/W 18th Street
2. Southeast Corner Reserve A
3. No other Ties

BNSF TRACK WORK ONLY

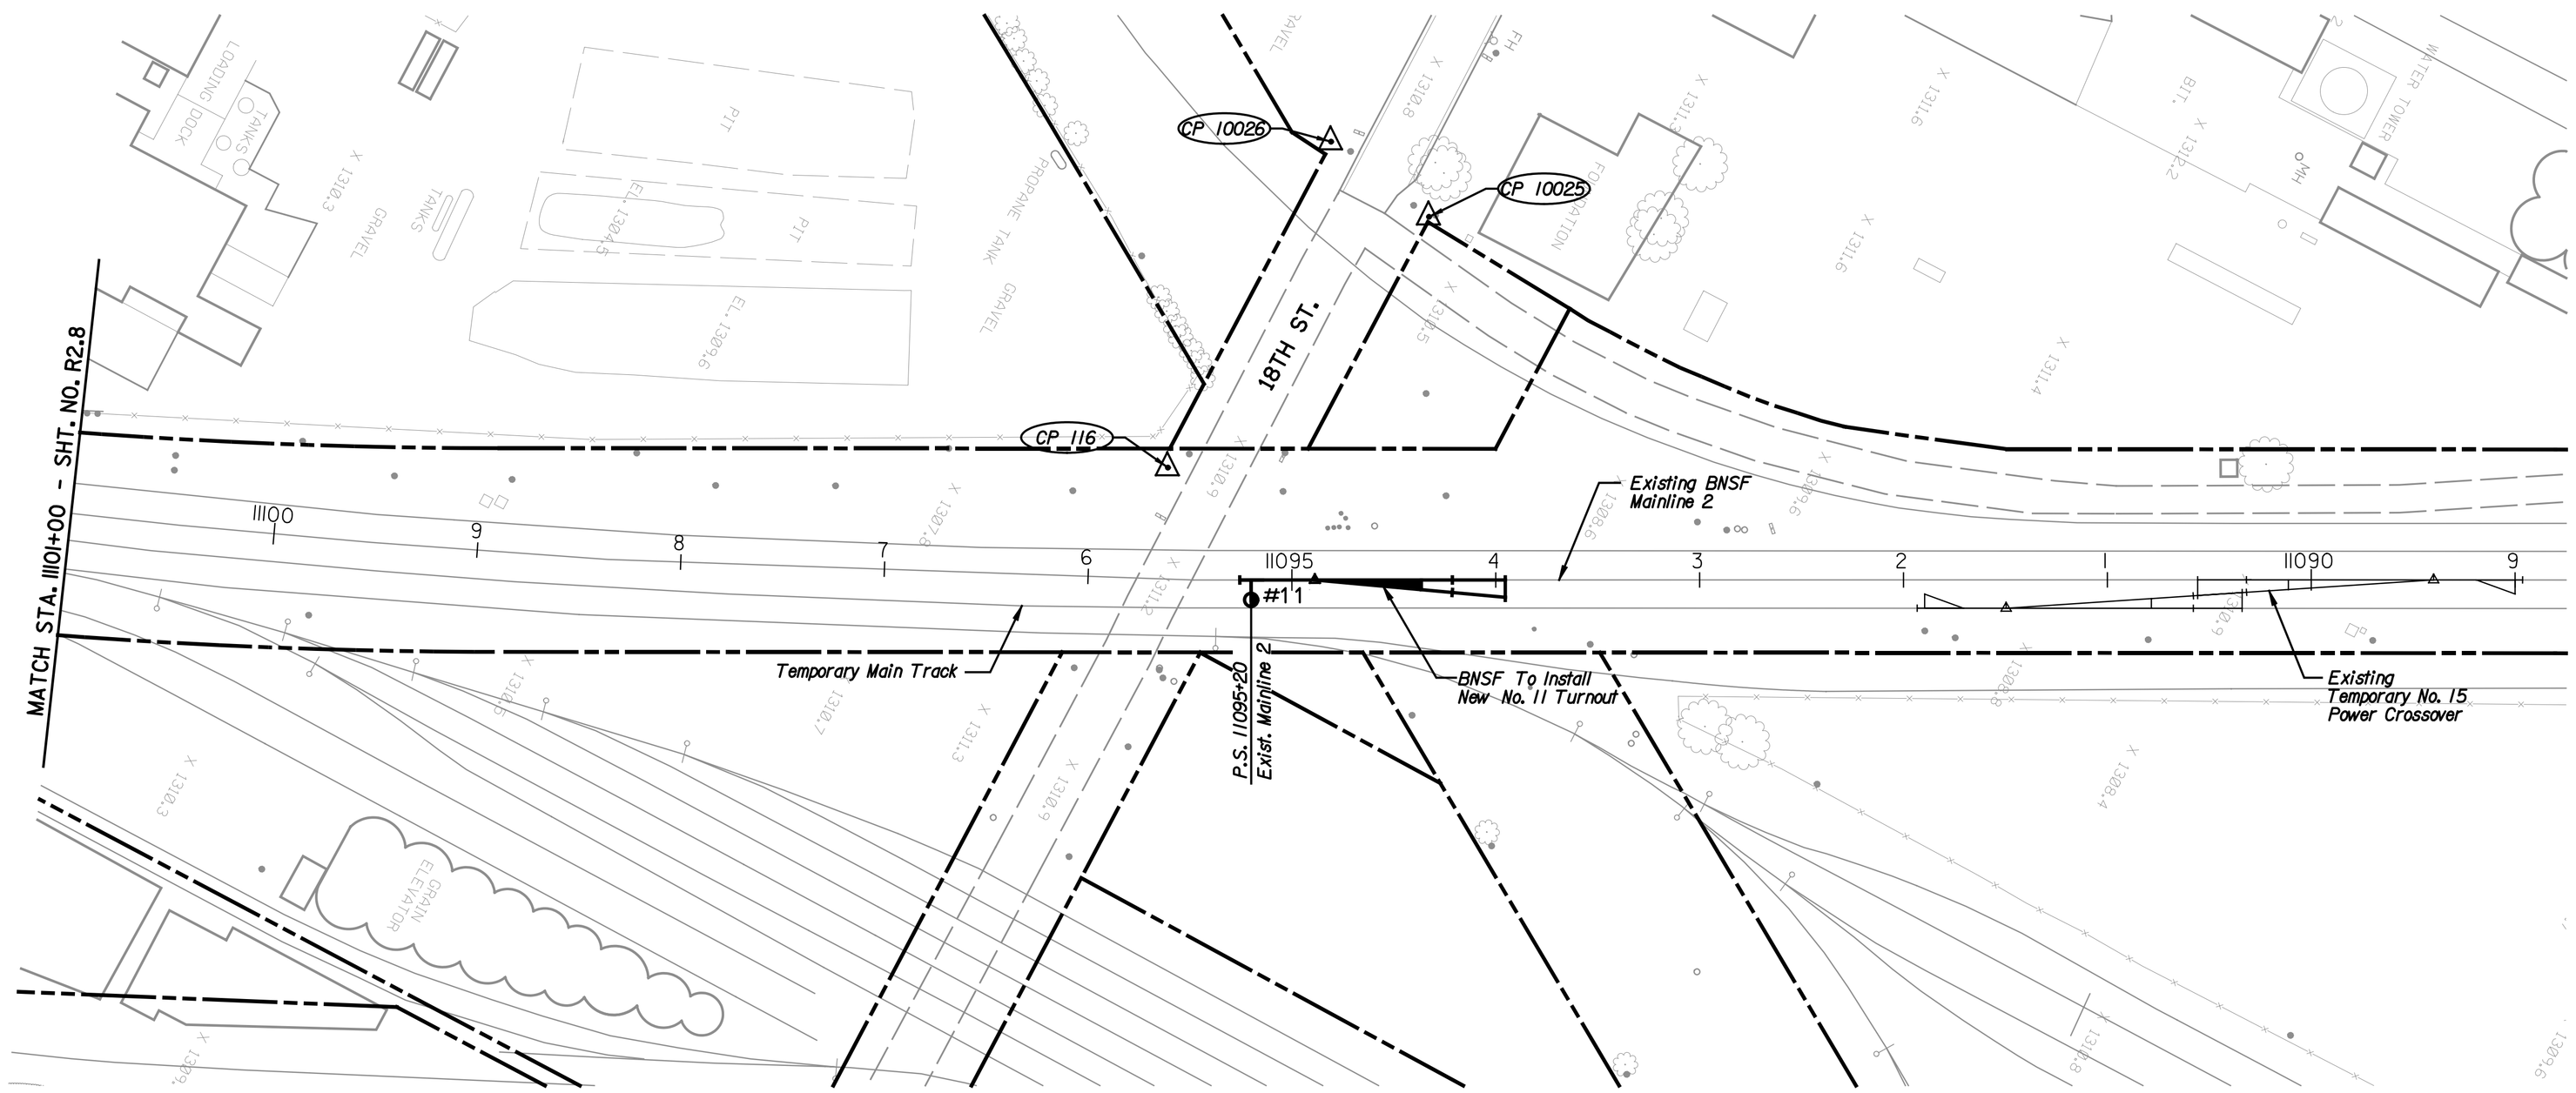

0 50 100 150 200 250
SCALE IN FEET

This sheet designed by:

HNTB
ARCHITECTS ENGINEERS PLANNERS

NO.	DATE	REVISIONS	BY	APP'D
3				
2				
1				

CITY OF WICHITA

WICHITA CENTRAL CORRIDOR
PHASE 2 - TRACK WORK
PLAN
STA. 11088+75 TO STA. 11101+00

SHEET NO.	OF	SCALE	APP'D		
DESIGNED	REP	DETAILED	JDG	QUANTITIES	TRACED
DESIGN CK.	RSB	DETAIL CK.	REP	QUAN.CK.	TRACE CK.

Plotted on: Tuesday, January 04, 2005 8:09:24 AM
JGraham Plot Queue: \\cbsw101\KC029049-PS
Plot Scale: 50.000000:1.000000 Pen Table: m:\jobs\29049\TechProd\Railroad\plots\fullsize.pen
Design Filename: M:\jobs\29049\TechProd\Railroad\Drawings\Plan_&_PlnProfile\Phase2\w2_t002.dgn