STATE	PROJECT NO.	YEAR	SHEET NO.	TOTAL SHEETS
KANSAS	472-84071	2005	R2.16	

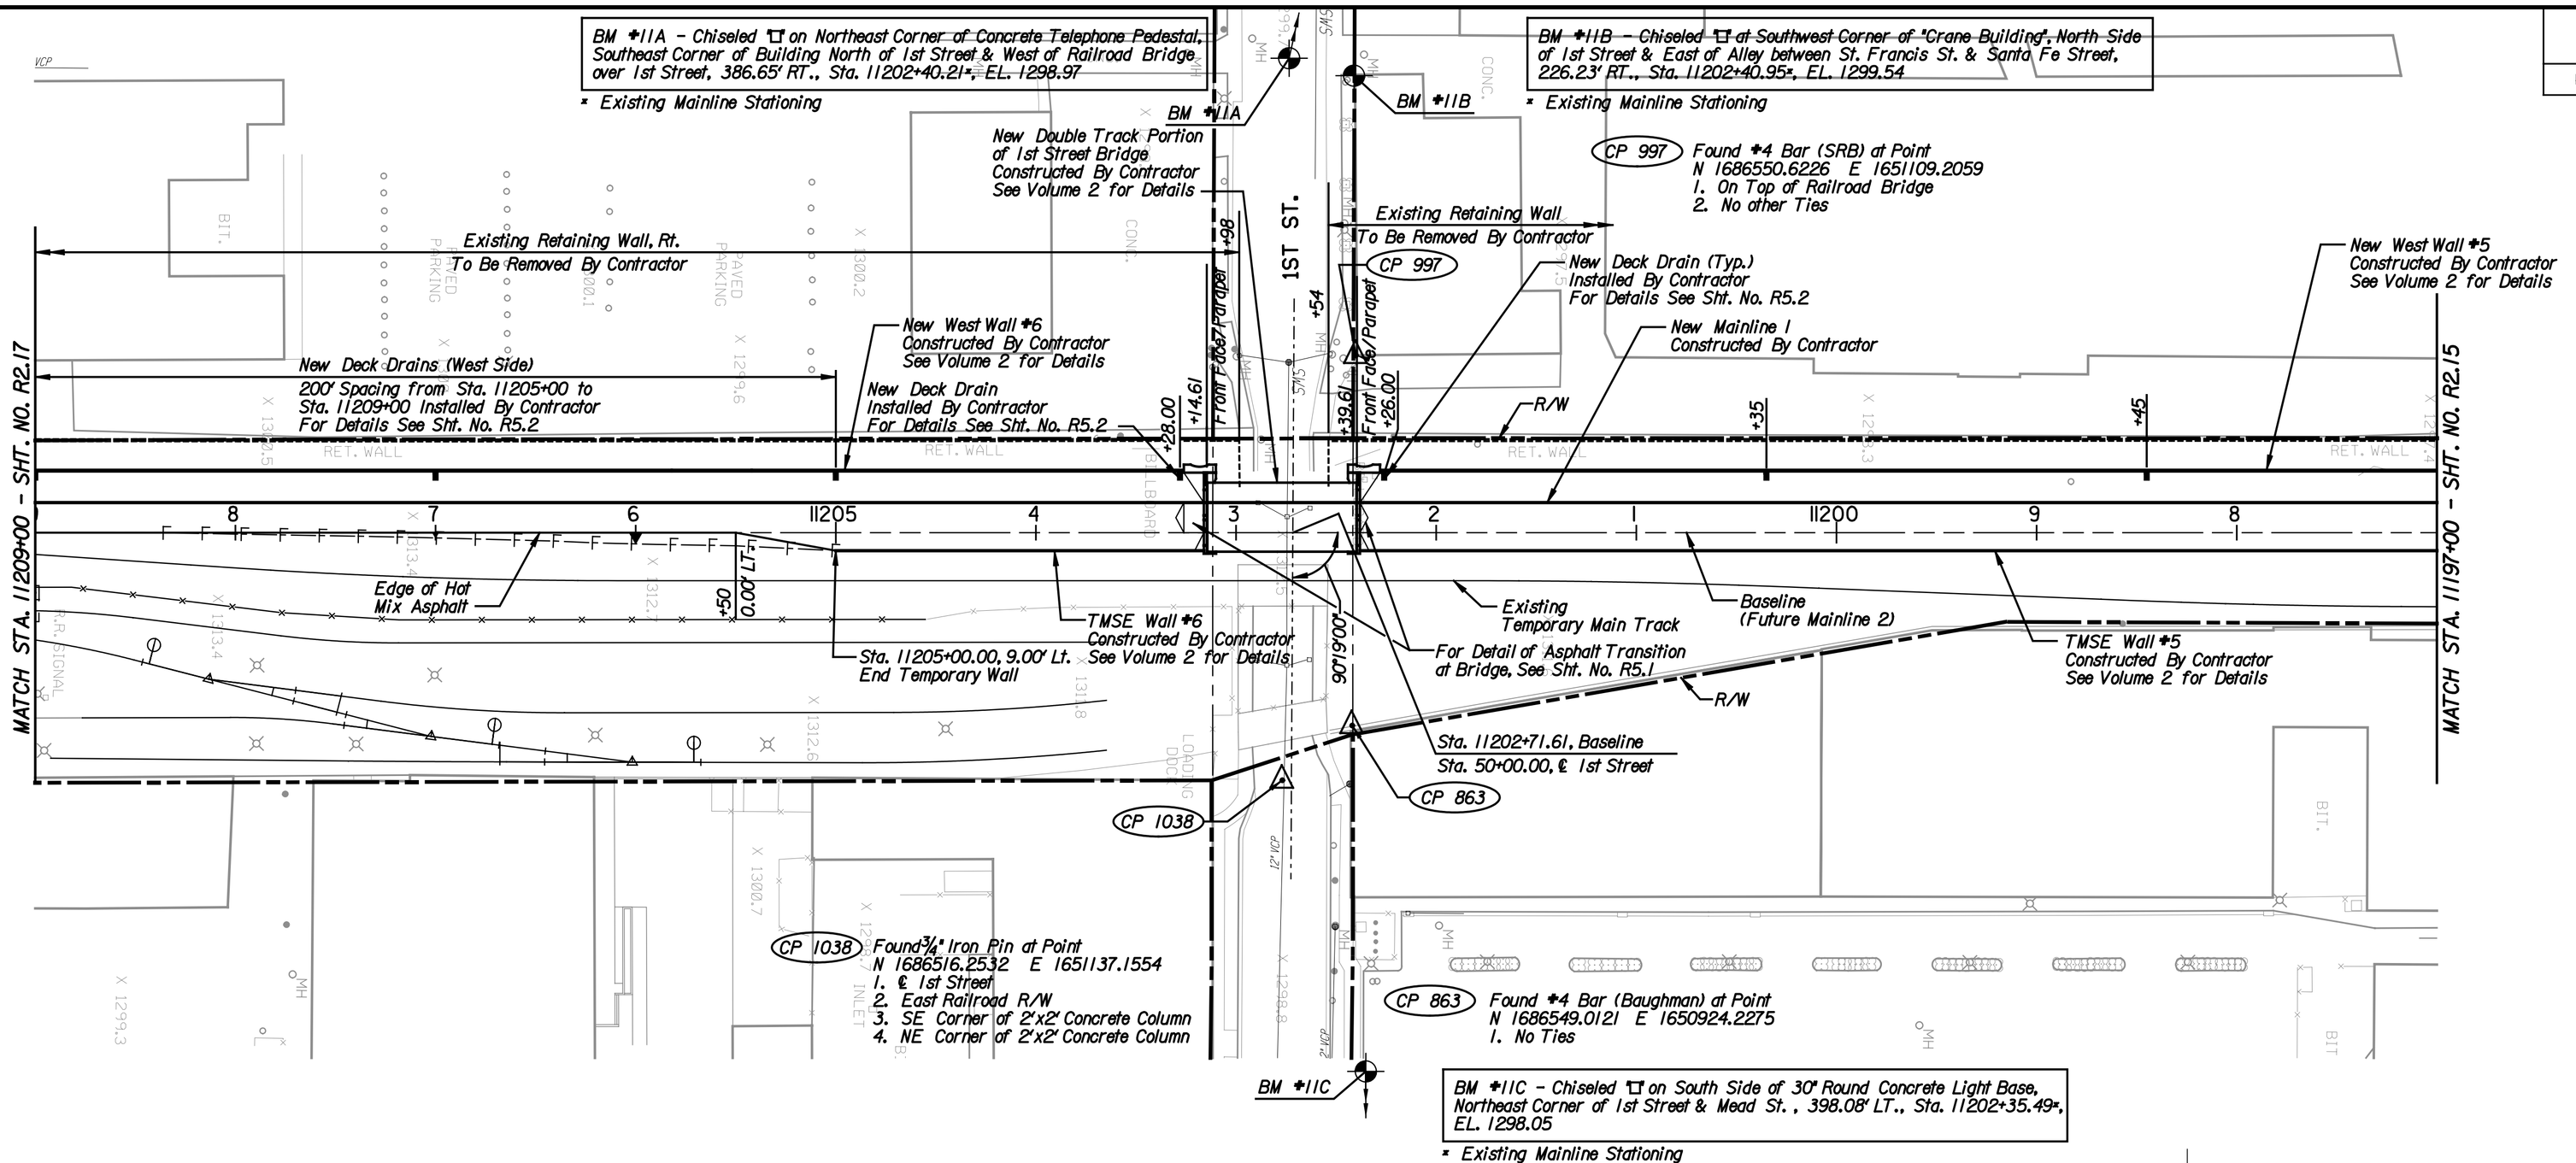

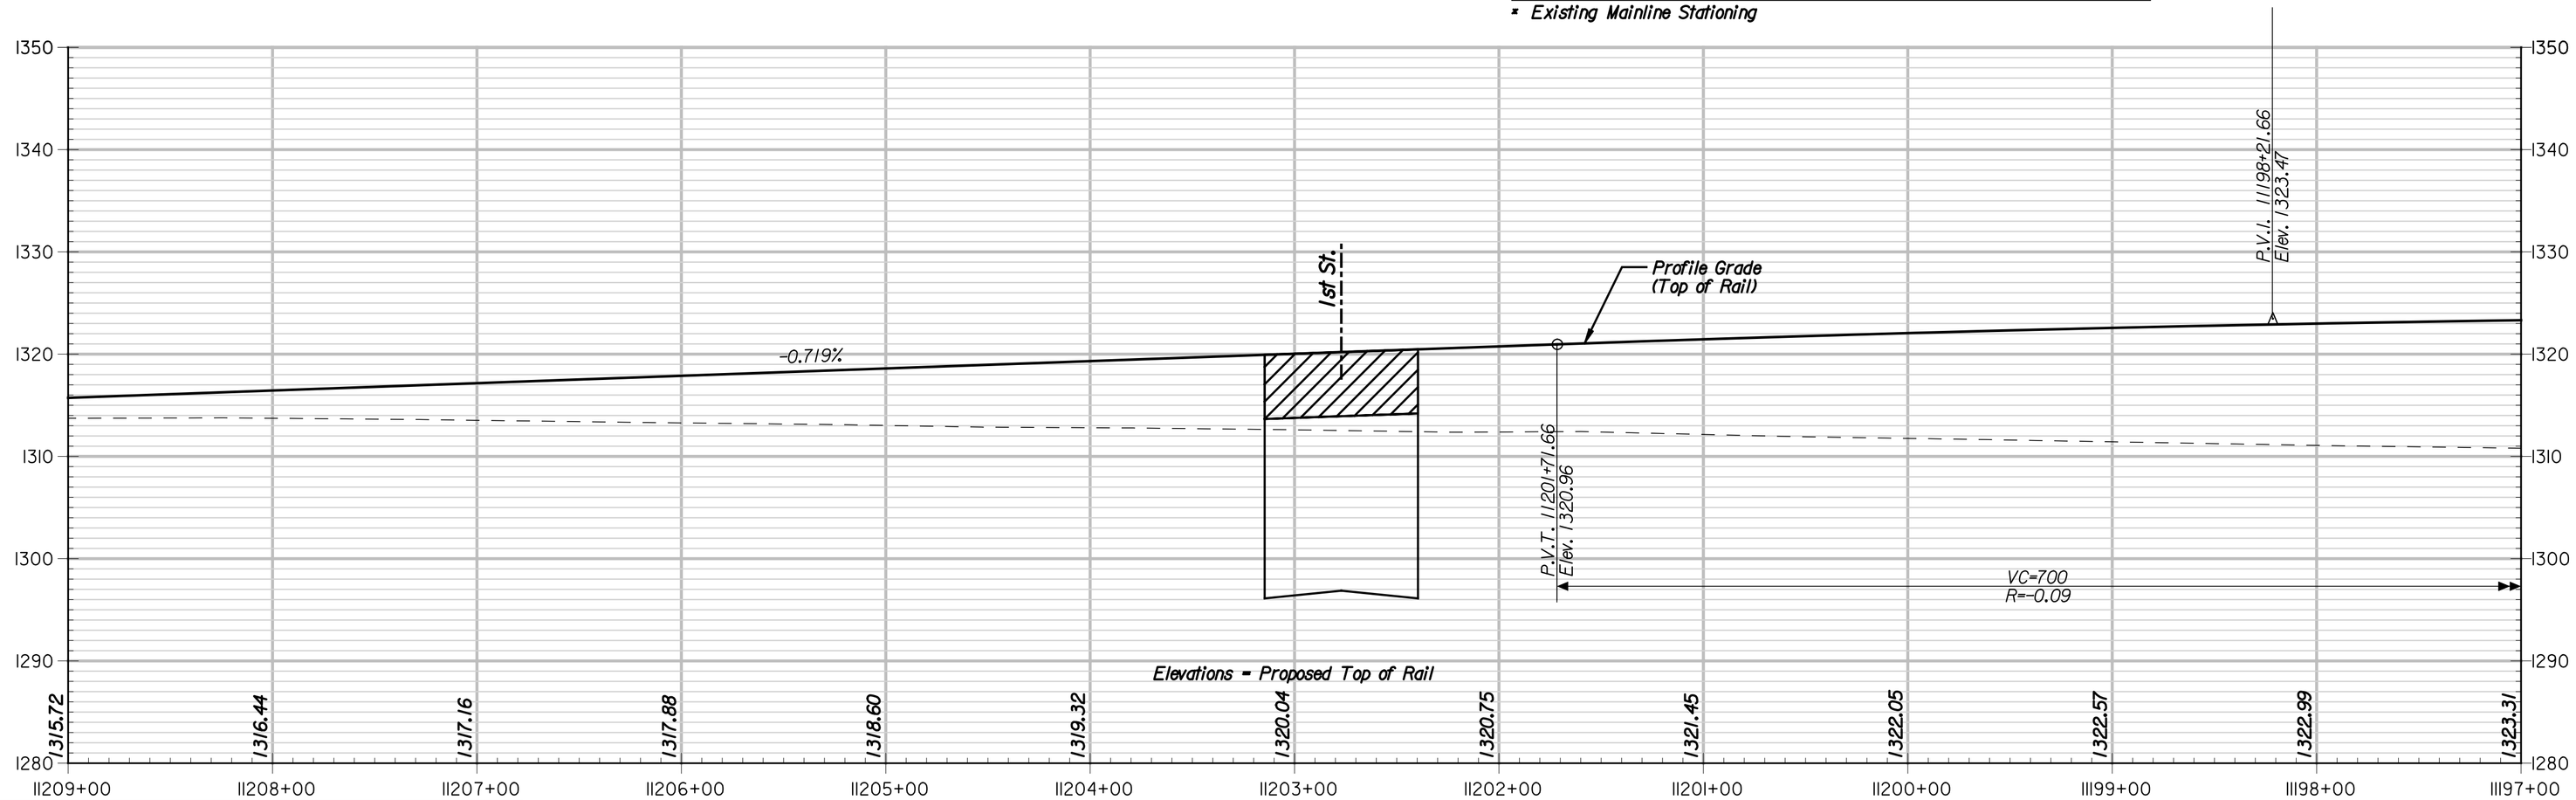

NEW MAINLINE 1- PROFILE

HORIZONTAL SCALE IN FEET 0 50 100 150 200 250

VERTICAL SCALE IN FEET 0 10 20 30 40 50

DATE	BY

NO.	DATE	REVISIONS	BY	APP'D
3				
2				
1				

This sheet designed by:

HNTB
ARCHITECTS ENGINEERS PLANNERS

CITY OF WICHITA

WICHITA CENTRAL CORRIDOR

PHASE 2 - TRACK WORK
PLAN AND PROFILE
STA. 11197+00 TO STA. 11209+00

SHEET NO.	OF	SCALE	APP'D	
DESIGNED	REP	DETAILED JDG	QUANTITIES	TRACED
DESIGN CK.	RSB	DETAIL CK. REP	QUAN.CK.	TRACE CK.

Plotted on: Tuesday, January 04, 2005 8:09:50 AM
JGraham Plot Queue: \\cbsw100\KC029049-PS
Plot Scale: 50.000000:1.000000 Pen Table: m:\jobs\29049\TechProd\Railroad\plots\fullsize.pen
Design Filename: M:\Jobs\29049\TechProd\Railroad\Drawings\Plan.B\PrProfile\Phase2\rr2.t01.dgn