| STATE | PROJECT NO. | YEAR | SHEET NO. | TOTAL SHEETS |
|---|---|---|---|---|
| KANSAS | 472-84071 | 2005 | R4.20 | |

| DATE | BY |
|---|---|
| | |

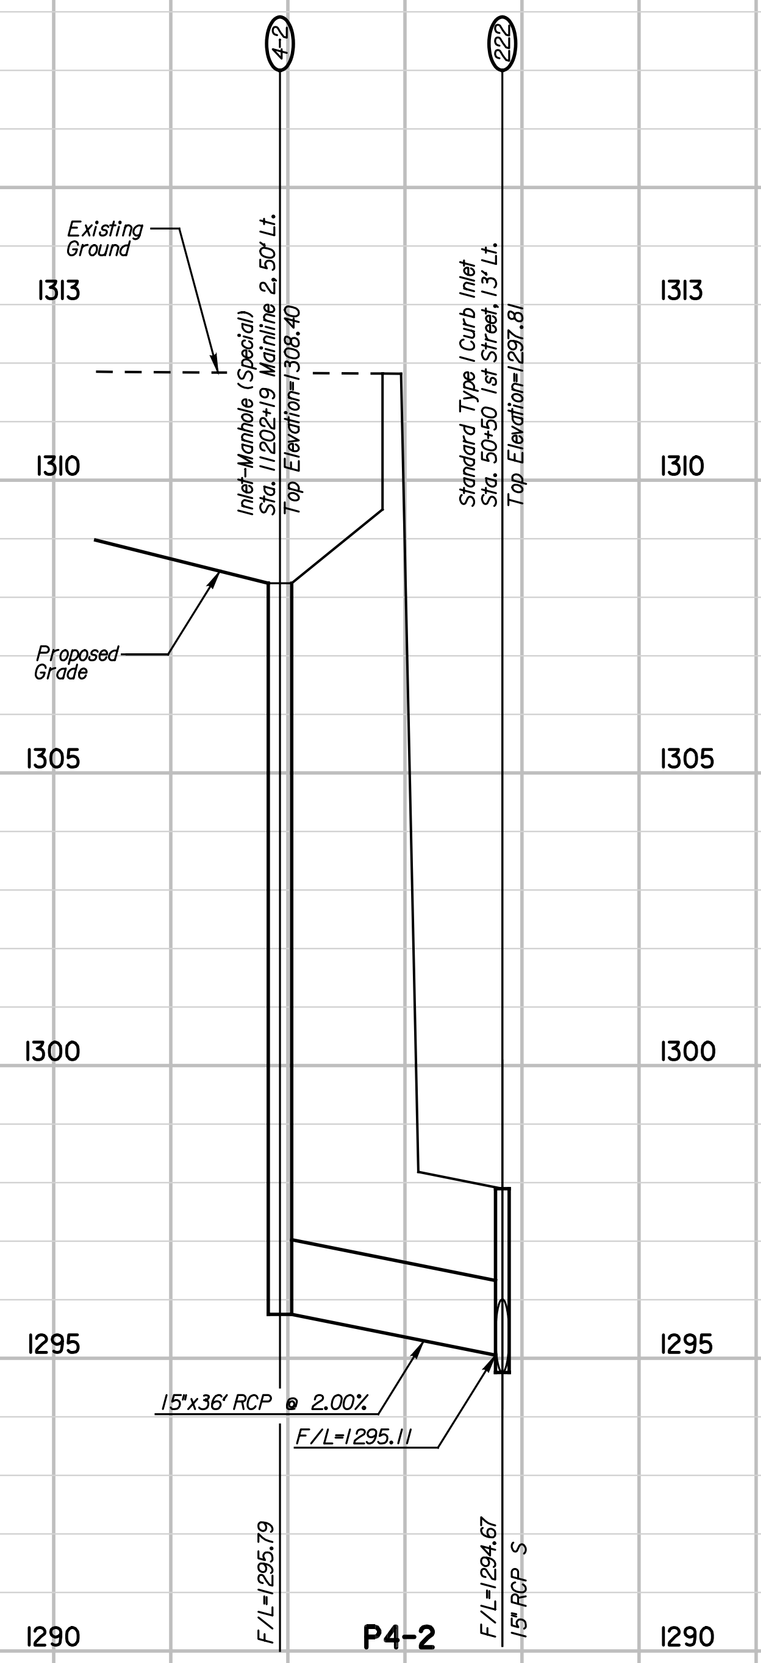


RR PHASE 4 1ST ST

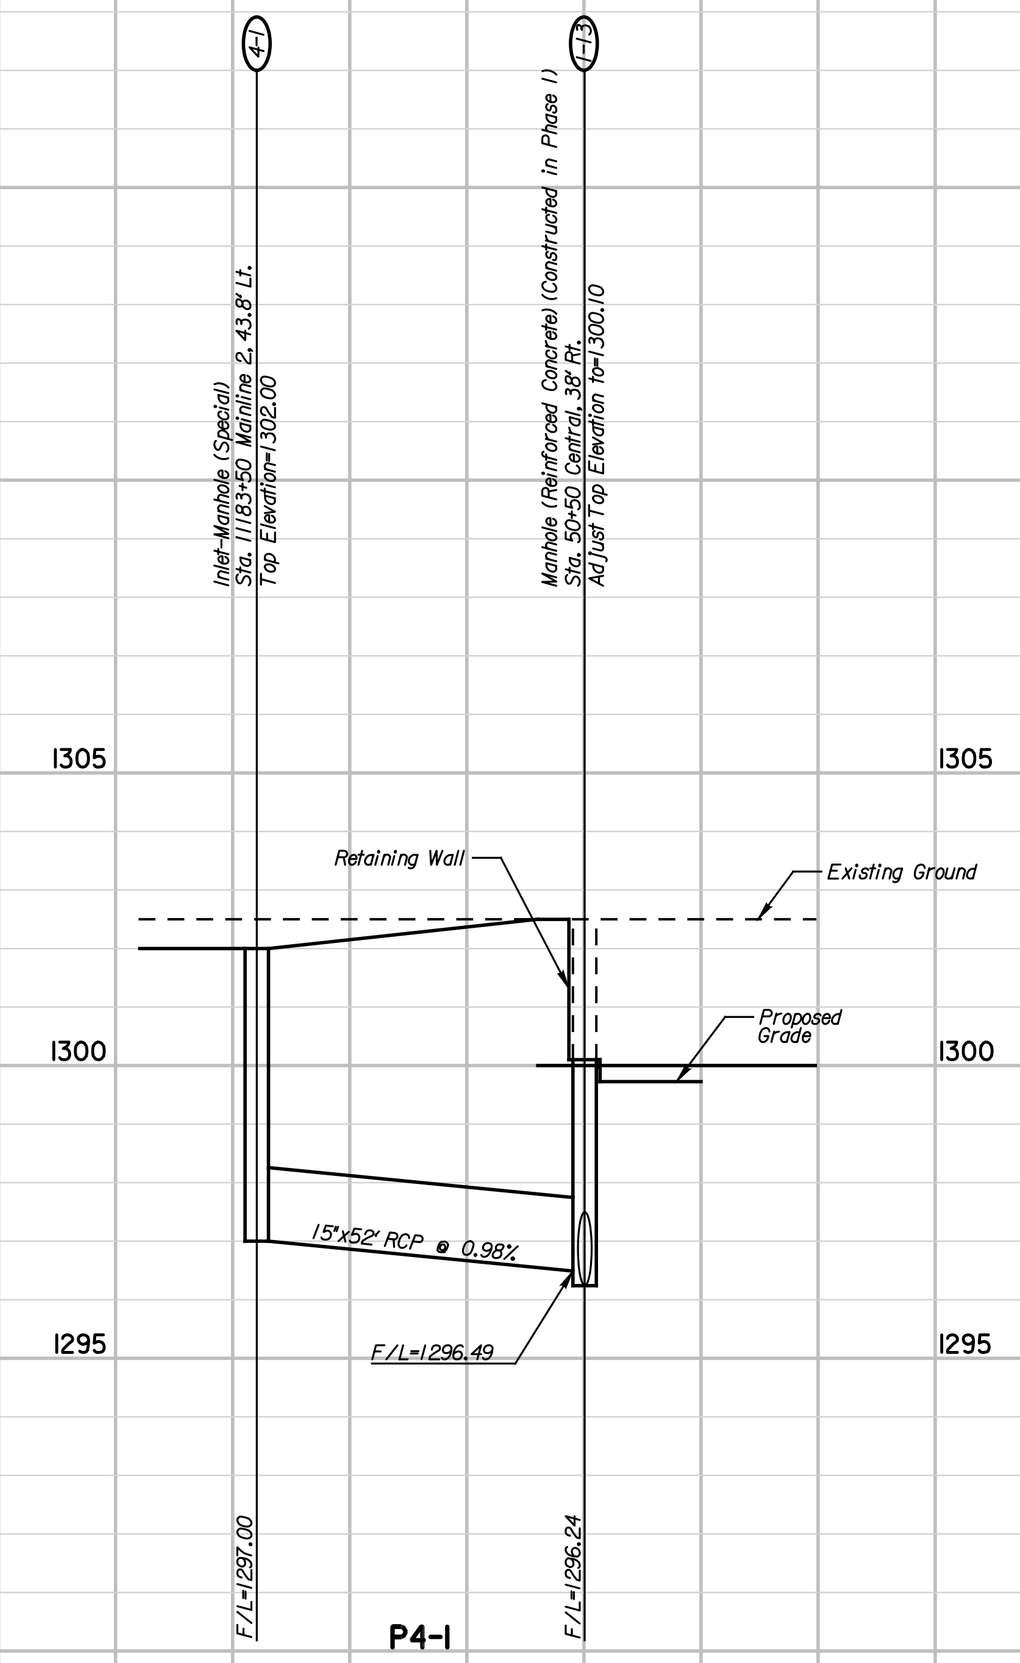


11183+50 MAINLINE TRACK 2 PHASE 4

Scale: Hor. 1"=20'
Vert. 1"=2'

| NO. | DATE | REVISIONS | BY | APP'D |
|---|---|---|---|---|
| 3 | | | | |
| 2 | | | | |
| 1 | | | | |

# CITY OF WICHITA

## WICHITA CENTRAL CORRIDOR

PHASE 4 - TRACK WORK
PIPE PROFILES

| | | | | | | | |
|---|---|---|---|---|---|---|---|
| SHEET NO. | OF | SCALE | As Shown | APP'D | | | |
| DESIGNED | AG | DETAILED | RBP | QUANTITIES | JH | TRACED | JH |
| DESIGN CK. | LL | DETAIL CK. | AG | QUAN.CK. | AG | TRACE CK. | AG |

This sheet designed by:

HNTB
ARCHITECTS ENGINEERS PLANNERS

Plotted on: Tuesday, January 04, 2005 8:15:01 AM
JGraham Plot Queue: \\cbsw100\KC029049-PS
Plot Scale: 20.000000:1.000000 Pen Table: m:\jobs\29049\TechProd\Railroad\plots\fullsize.pen
Design Filename: M:\jobs\29049\TechProd\Drainage\Drawings\wc_culvert100.dgn