STATE	PROJECT NO.	YEAR	SHEET NO.	TOTAL SHEETS
KANSAS	472-84071	2005	B4.9	

NOTES:
Refer to Abutment No. 1 for Abutment Notes.

DATE	BY

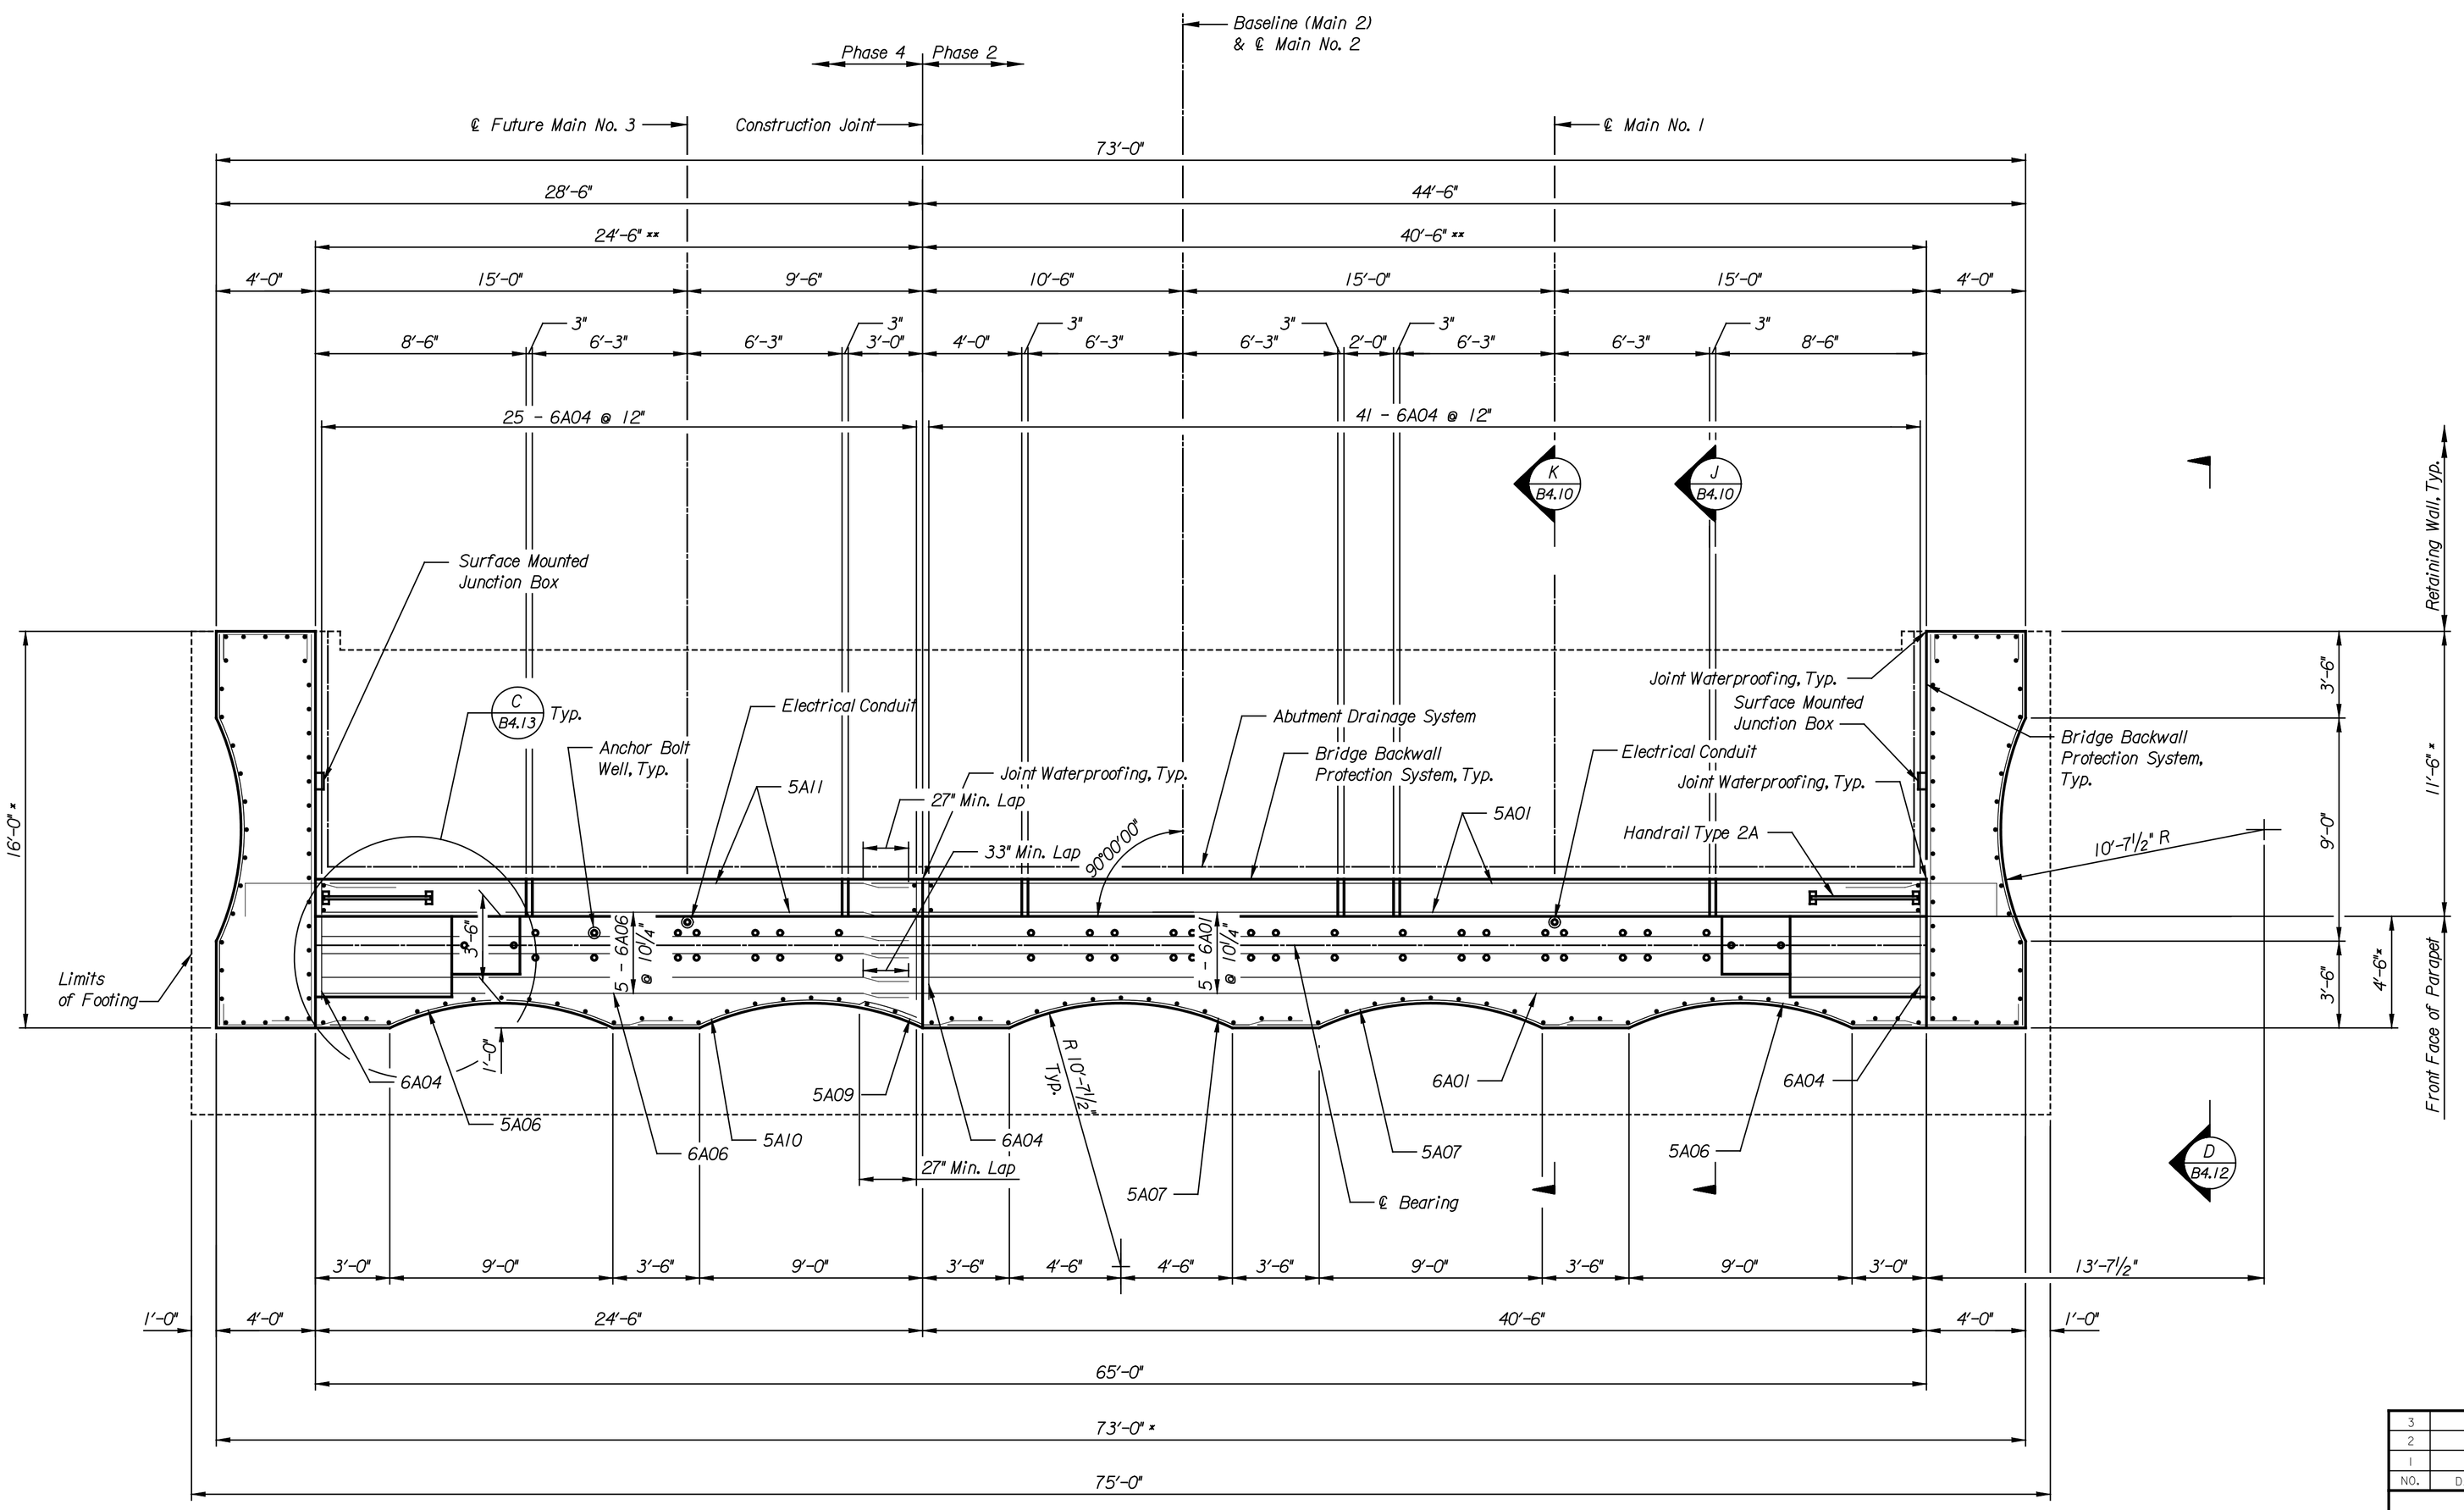

PLAN
Scale: 1/4" = 1'-0"

NOTE:
* Limits of Concrete Masonry Coating, Concrete Sealer and Graffiti Protection System.
** Limits of Bridge Backwall Protection.

This sheet designed by:

HNTB
ARCHITECTS ENGINEERS PLANNERS

NO.	DATE	REVISIONS	BY	APP'D
3				
2				
1				

CITY OF WICHITA
WICHITA CENTRAL CORRIDOR
CENTRAL
ABUTMENT NO. 2 PLAN

SHEET NO.	OF	SCALE AS NOTED	APP'D				
DESIGNED	FKD	DETAILED	DAL	QUANTITIES	DJJ	TRACED	DJJ
DESIGN CK.	DMH	DETAIL CK.	JWH	QUAN.CK.	DMH	TRACE CK.	DMH

LOCATION:
BNSF BR. 211.8 LINE SEGMENT 7400
WICHITA, KS

Plotted on: 04-JAN-2005 13:12 $time$
djamison Plot Queue: $queue$
Plot Scale: $scale$ Pen Table: $pentable$
Design Filename: k:\b29049\bridges\Dec2004\Base Bid\Central\drawings\c107.dgn.