STATE	PROJECT NO.	YEAR	SHEET NO.	TOTAL SHEETS
KANSAS	472-84071	2005	W4.20	

DATE	BY

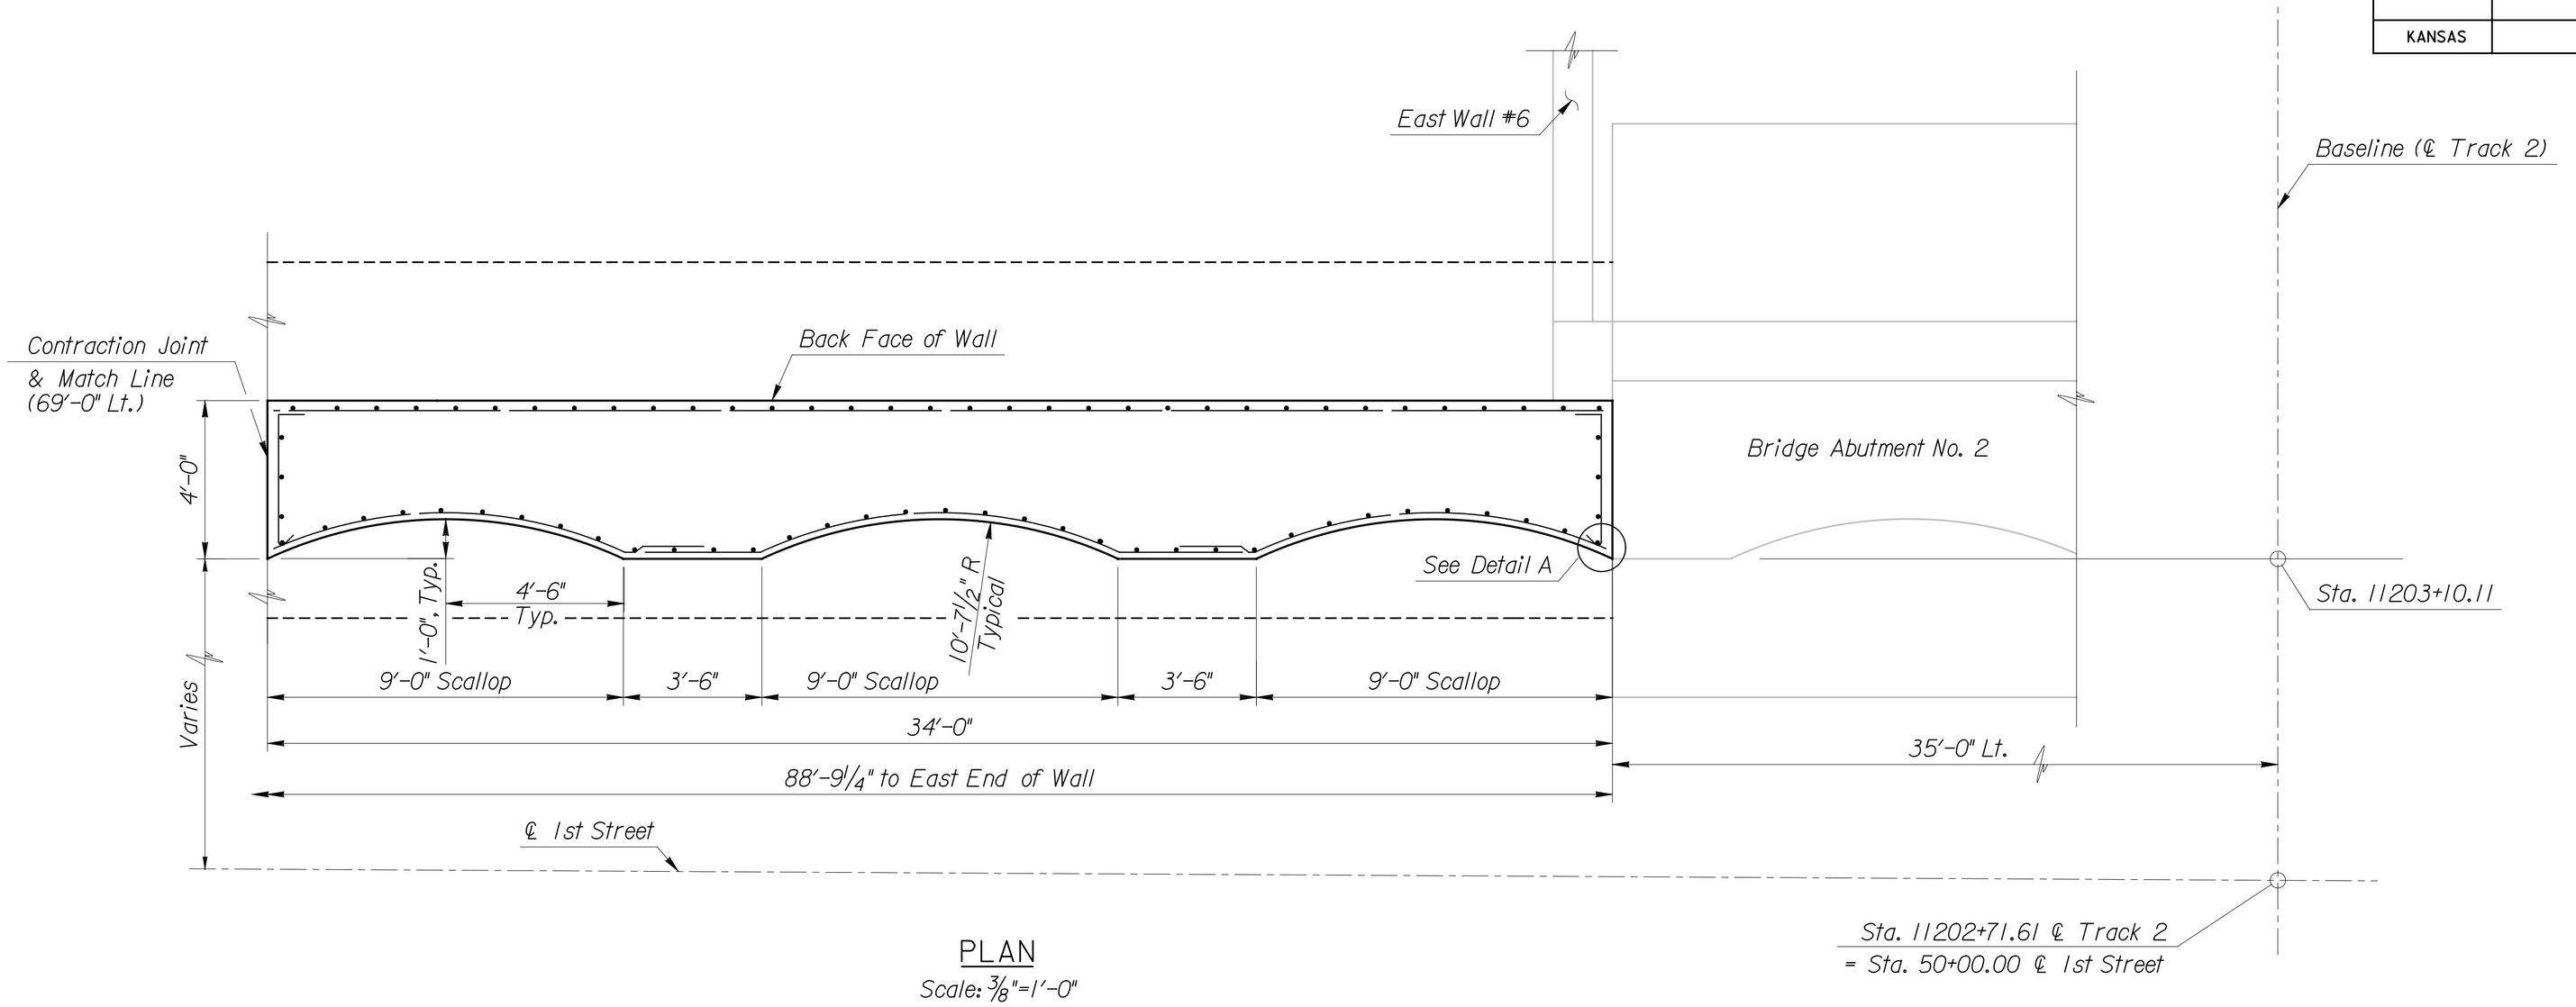

PLAN

Scale: 3/8"=1'-0"

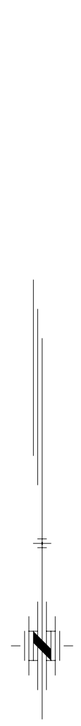

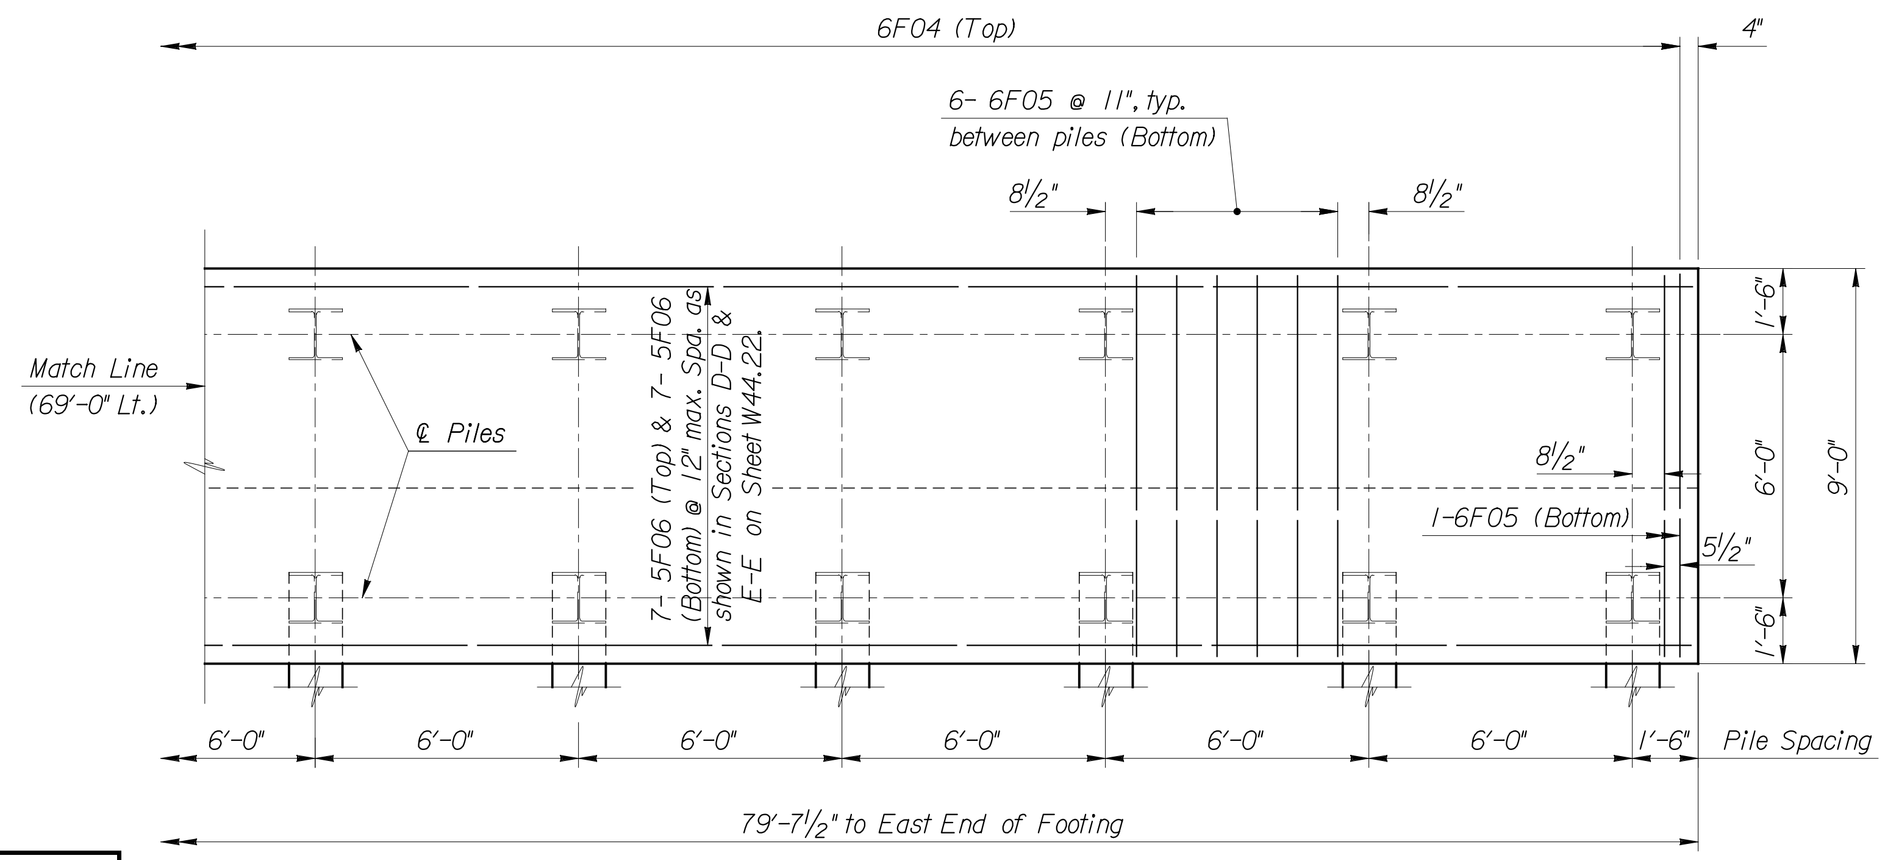

FOOTING PLAN

Scale: 3/8"=1'-0"

Note: For Detail A, see Sheet W4.22.

NO.	DATE	REVISIONS	BY	APP'D
2				
1				

CITY OF WICHITA

WICHITA CENTRAL CORRIDOR

1ST STREET WALL (SE)
PLAN & FOOTING PLAN - WEST PART

SHEET NO.	OF	SCALE		APP'D	
DESIGNED	AIS	DETAILED	AIS	QUANTITIES	TRACED
DESIGN CK.	CAP	DETAIL CK.	CAP	QUAN.CK.	TRACE CK.

This sheet designed by:

HNTB

ARCHITECTS ENGINEERS PLANNERS

Plotted on: Tuesday January 04, 2005 09:19 AM
MHayes Plot Queue: \\cbsw001\KC029049-PS
Plot Scale: 0.083333\.000000 Pen Table: \\cvpw001\Jobs\29049\Bridge\Cadd\Library\Iplotpen\Fullsize.pen
Design Filename: \\cvpw001\Jobs\29049\Bridge\Cadd\Details\1st_st_SE_plan_&_ftg_plan_West1.dgn