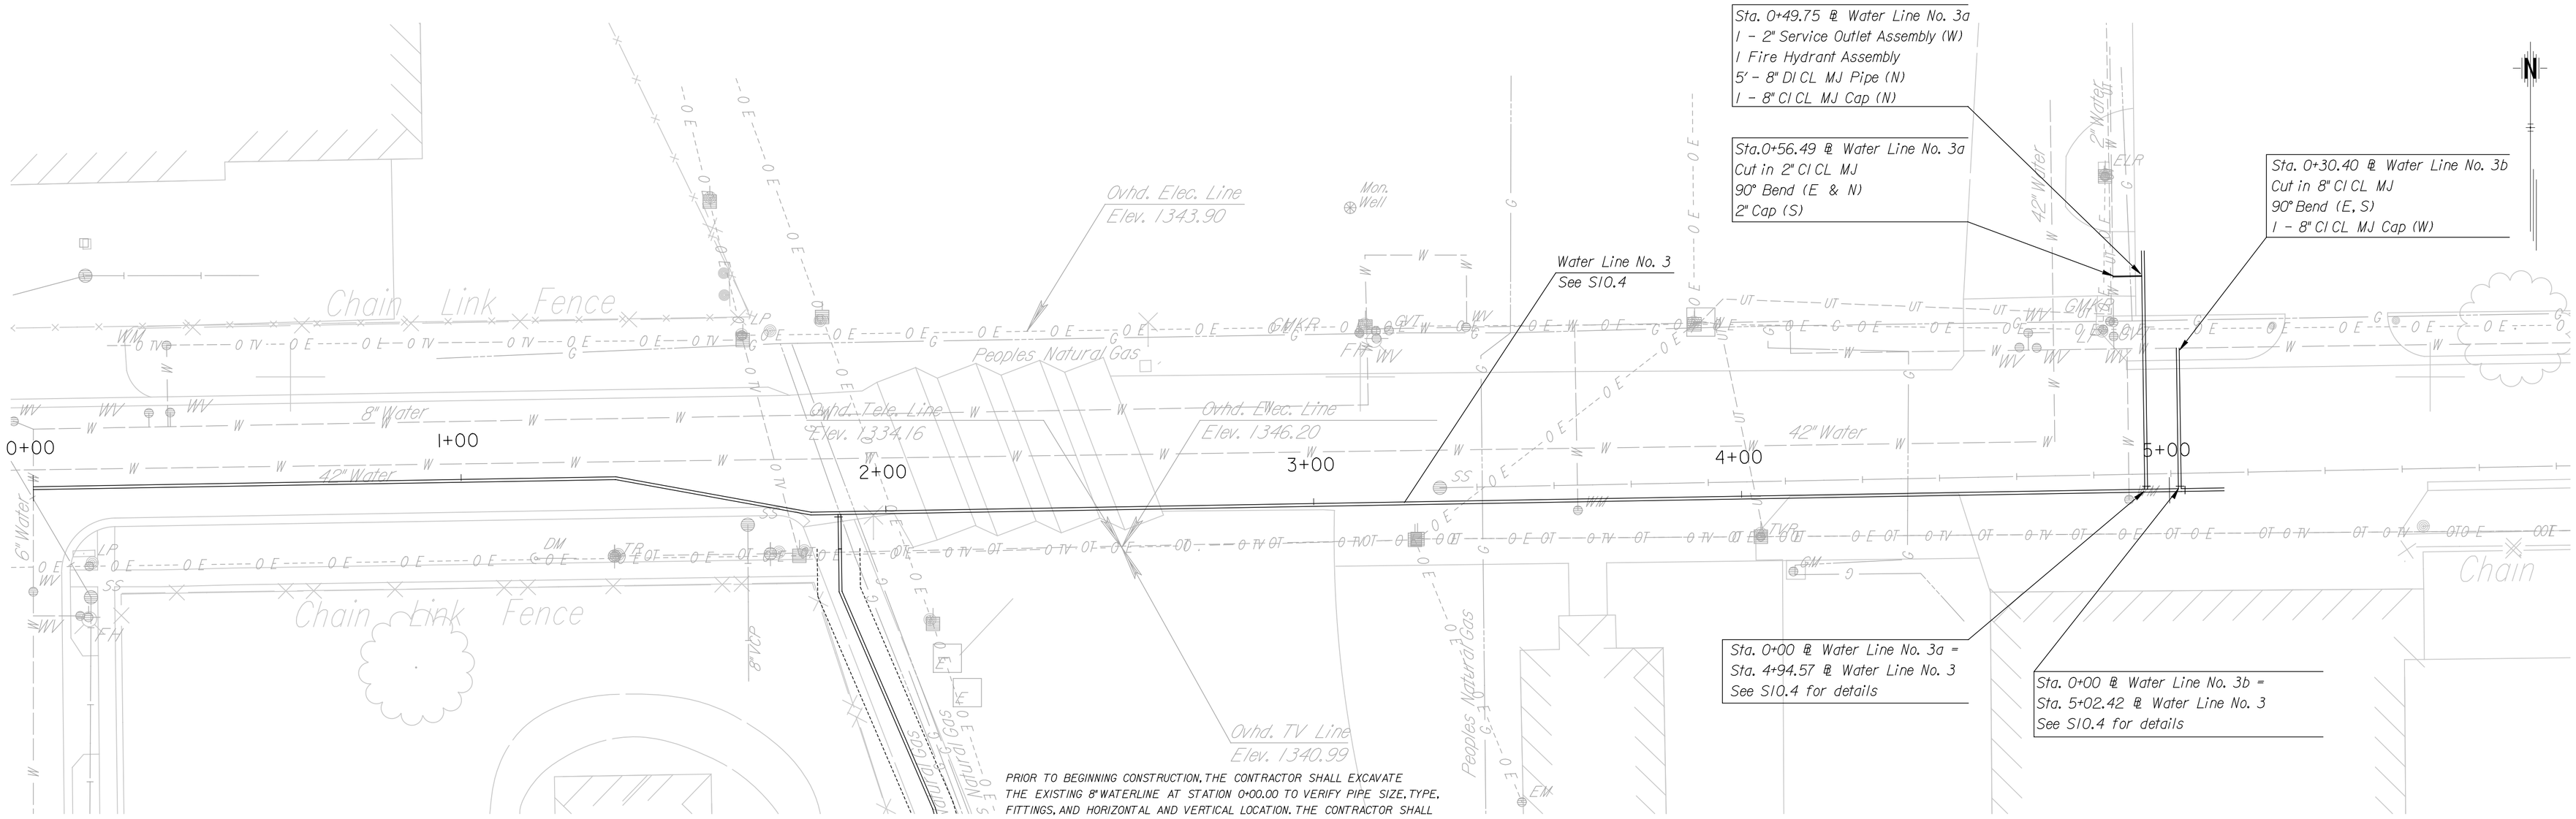

PRIOR TO BEGINNING CONSTRUCTION, THE CONTRACTOR SHALL EXCAVATE THE EXISTING 8" WATERLINE AT STATION 0+00.00 TO VERIFY PIPE SIZE, TYPE, FITTINGS, AND HORIZONTAL AND VERTICAL LOCATION. THE CONTRACTOR SHALL REPORT HIS FINDINGS TO THE ENGINEER SO THAT ANY NECESSARY PLAN MODIFICATIONS MAY BE MADE. ANY ADDITIONAL LABOR OR MATERIALS NECESSARY TO COMPLETE THE CONNECTION SHALL BE CONSIDERED SUBSIDIARY TO THE PROJECT.

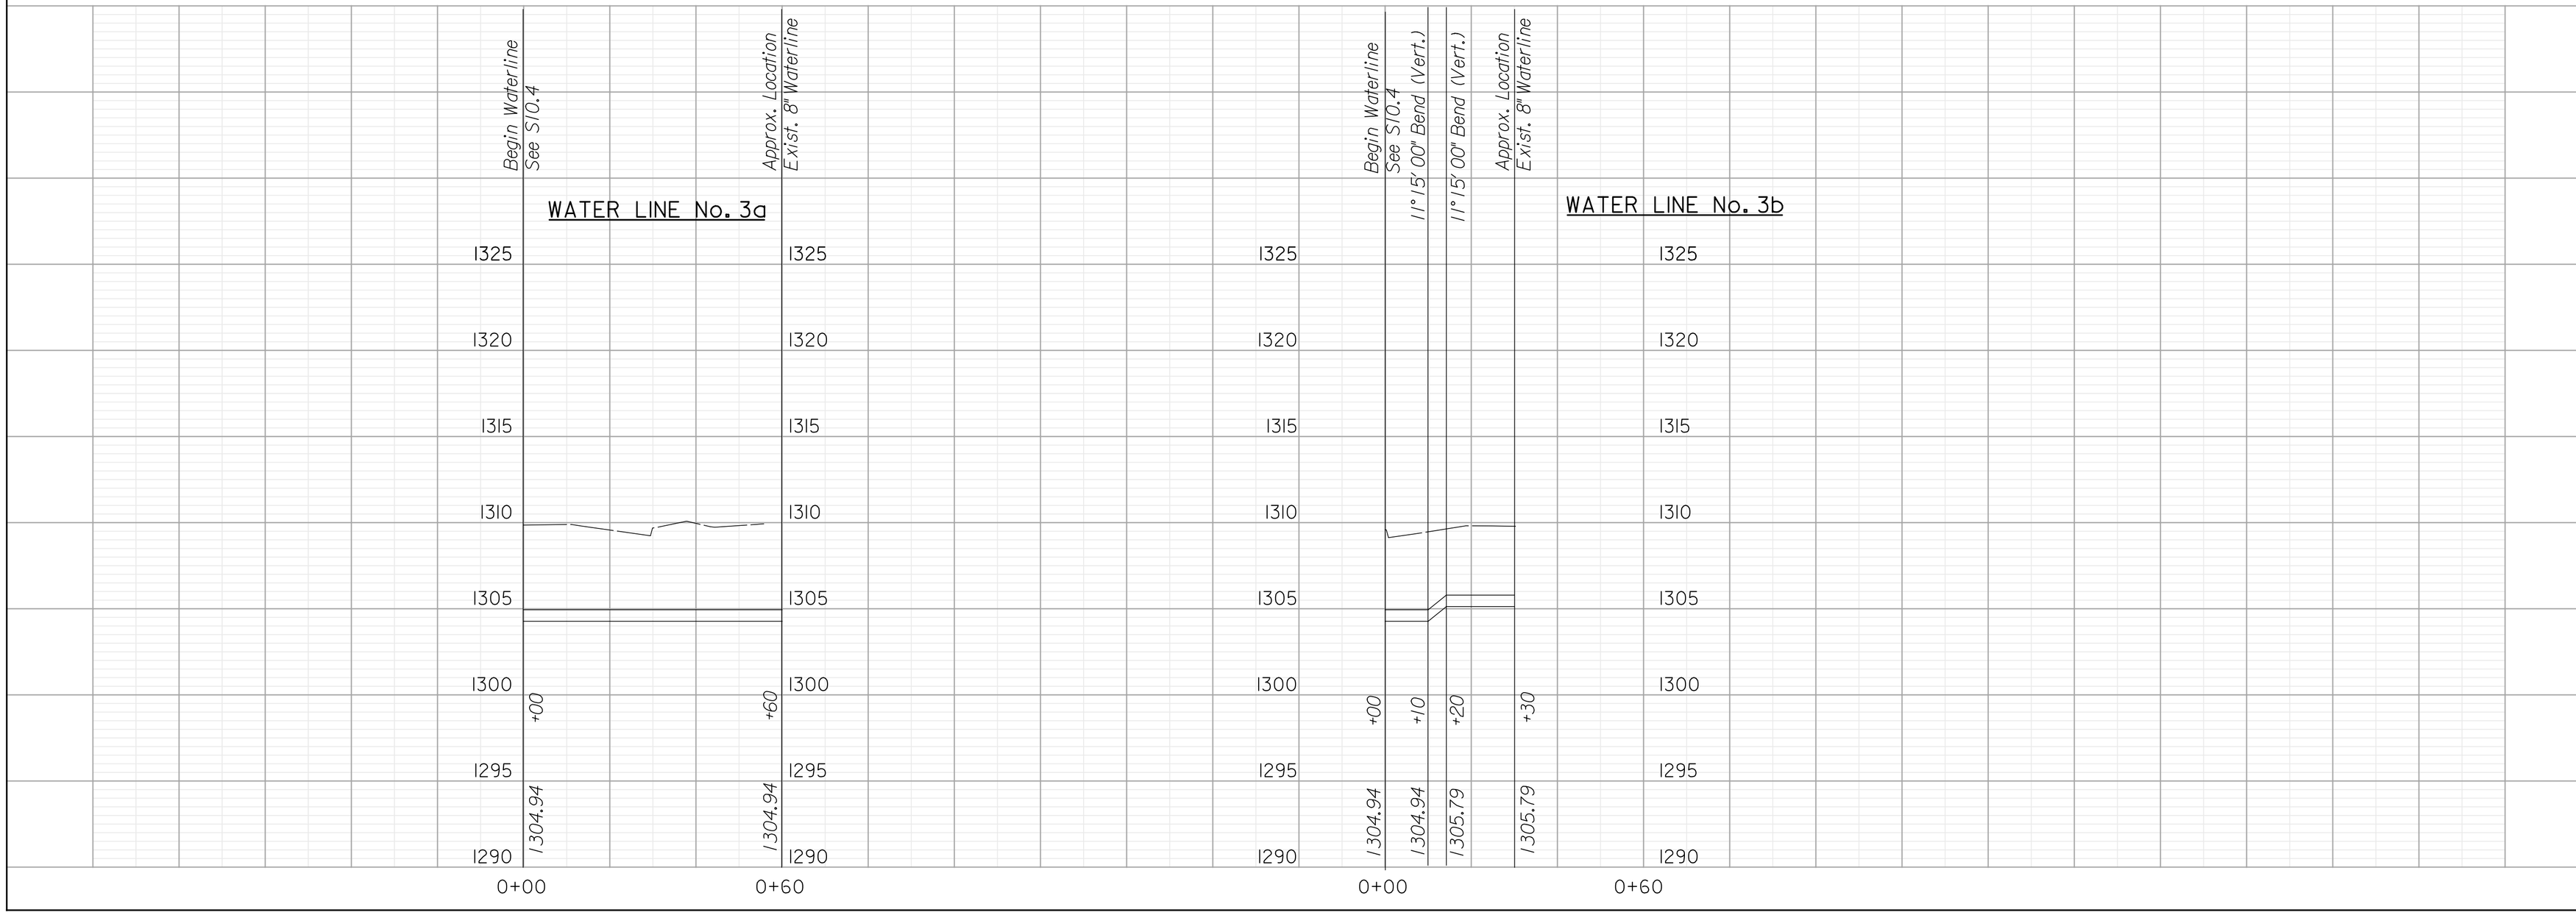

CITY OF WICHITA, KANSAS

CENTRAL RAIL CORRIDOR
WATER LINE NO. 3a & 3b
17TH STREET
CITY OF WICHITA PROJECT NO. 468-83473

HNTB
ARCHITECTS ENGINEERS PLANNERS

Designed By	AWD	Job No.	29049
Drawn By	AWD	Date	January 30, 2004

SHEET NO. S10.5

BY	DATE

Plotted on: Wednesday January 05, 2005 11:10 AM
adayhoff Plot Queue: \\cbsw100\KC029049-PS
Plot Scale: 20.000000:1.000000 Pen Table: \\ovpw00\jobs\29049\Highway\Library\iplotpen\half.pen
Design Filename: J:\29049\CD\plan\wc_water17thSt_B.dgn