STATE	PROJECT NO.	YEAR	SHEET NO.	TOTAL SHEETS
KANSAS	472-84071	2005	BL5.9	

NOTES:
Refer to Abutment No. 1 for Abutment Notes.

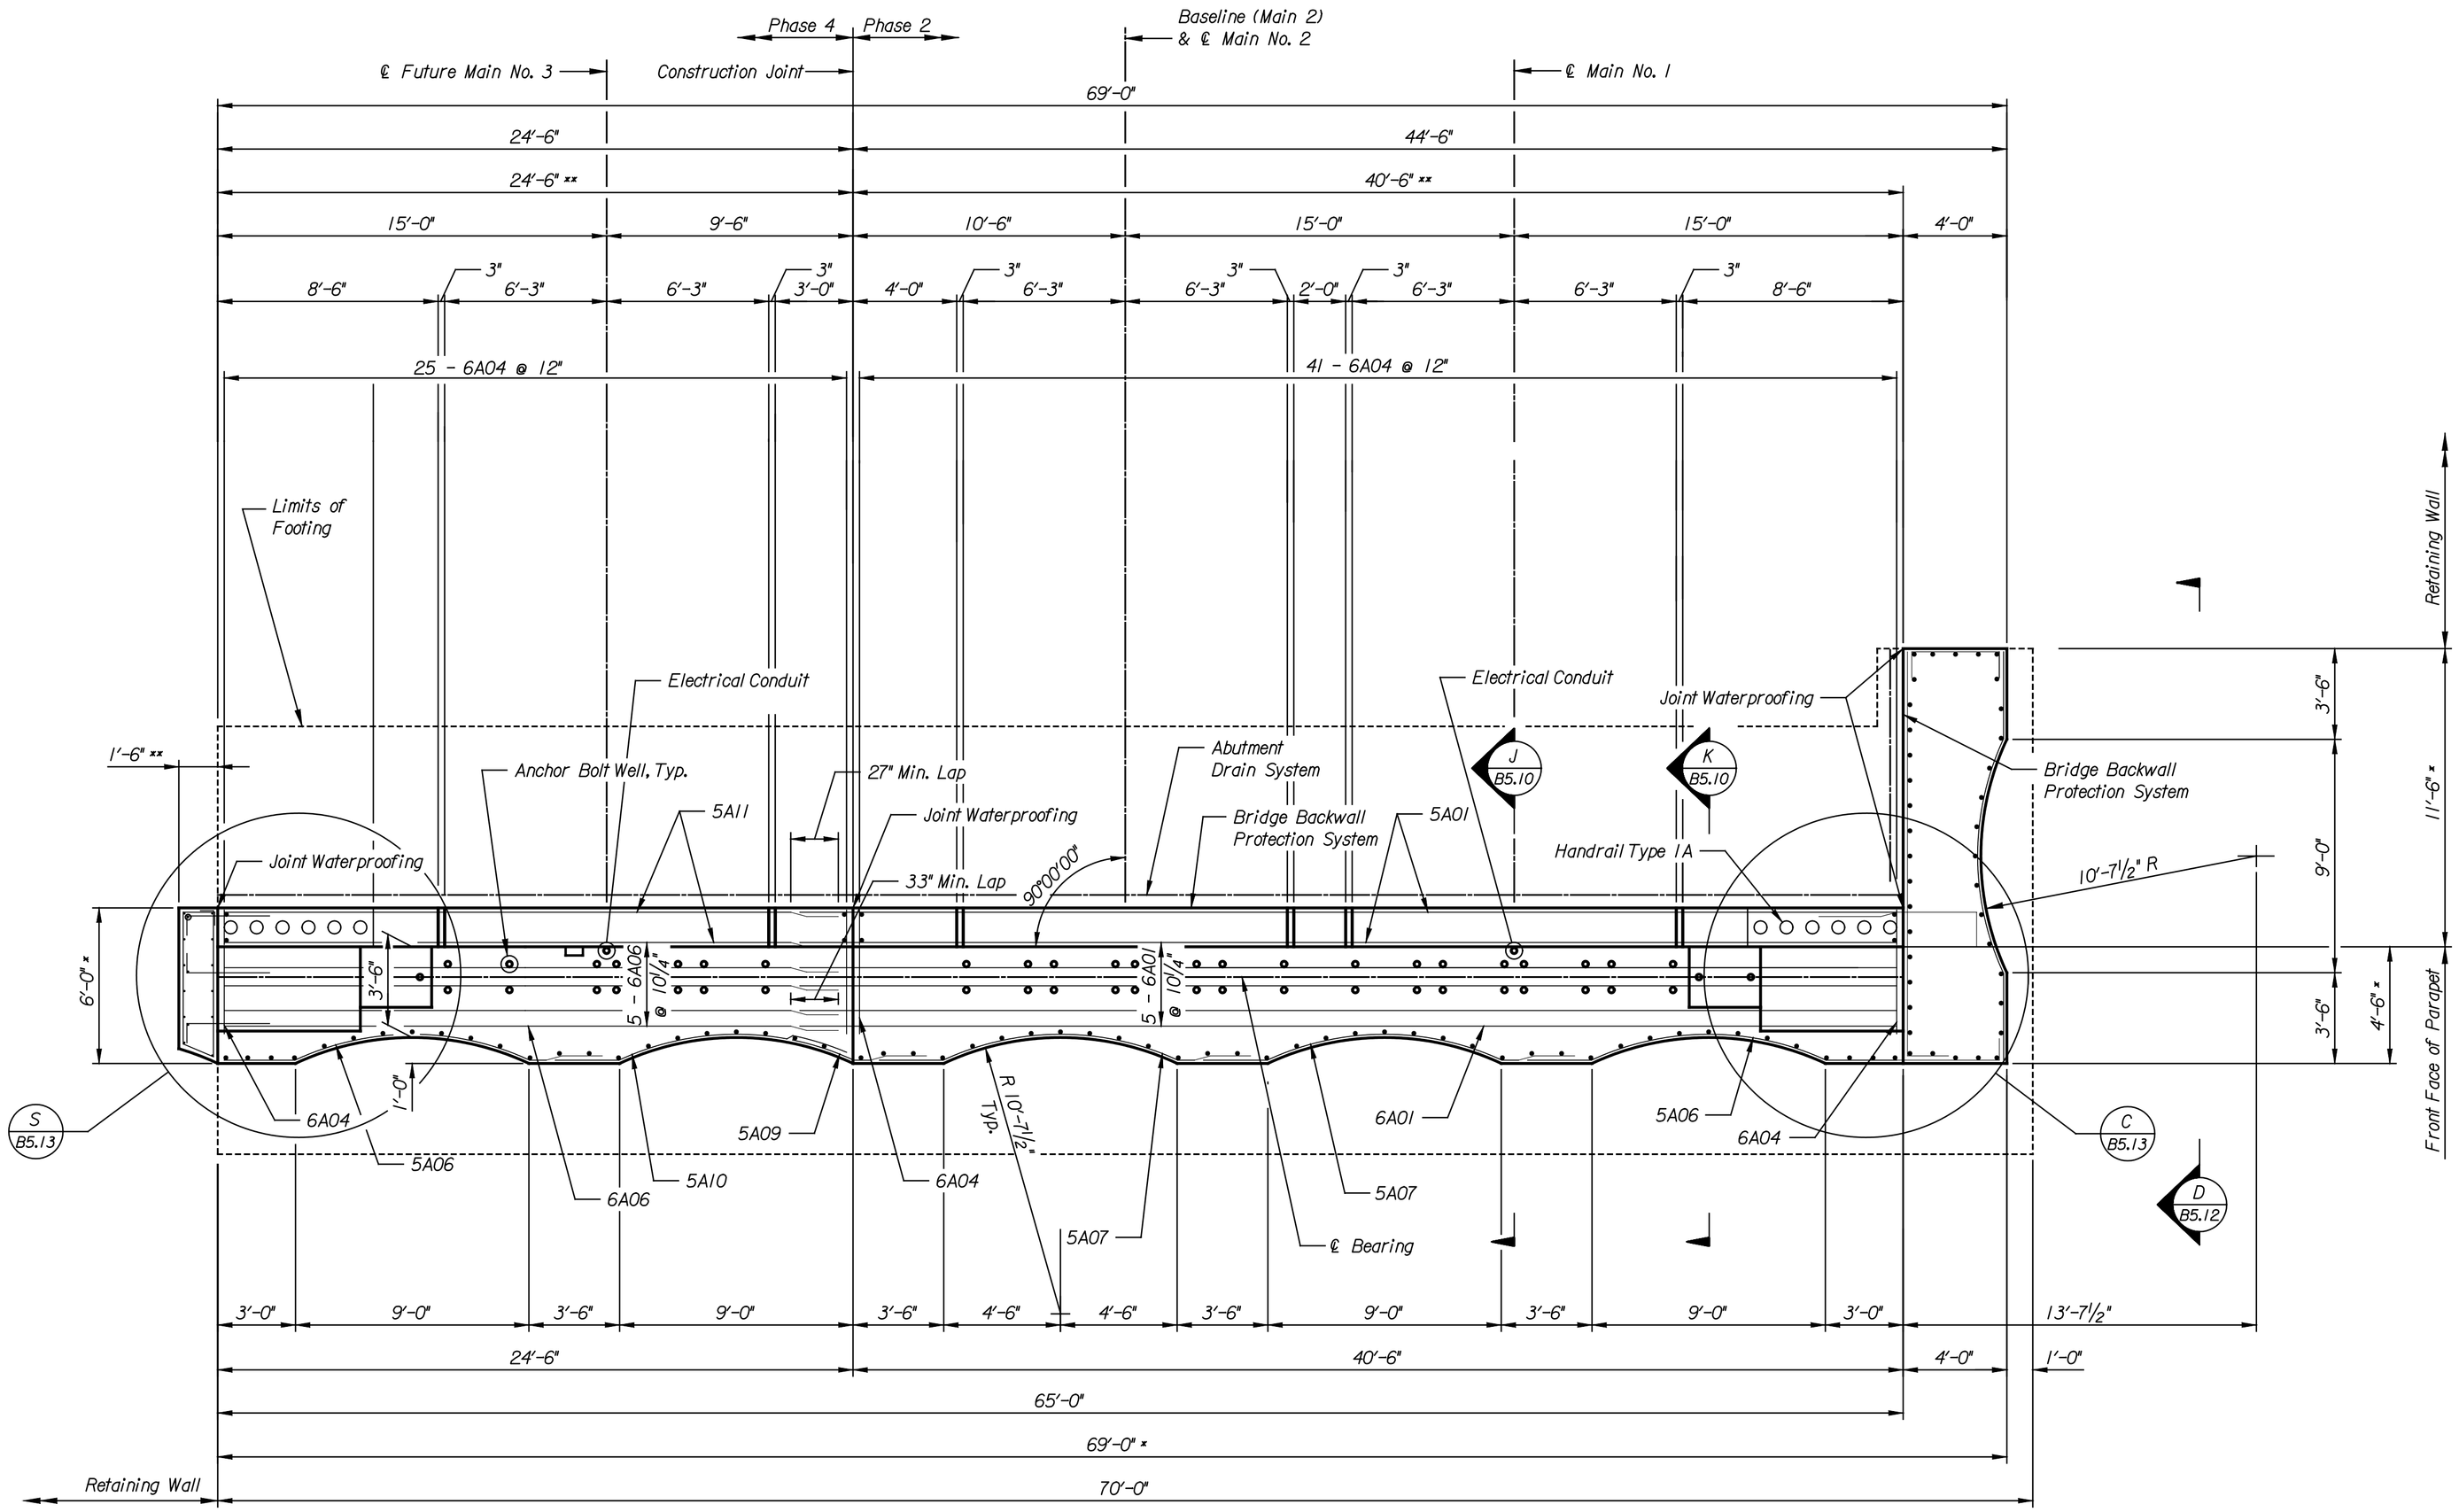

PLAN

Scale: 1/4" = 1'-0"

NOTE:
* Limits of Concrete Masonry Coating, Concrete Sealer and Graffiti Protection System.
** Limits of Bridge Backwall Protection.

DATE	BY

NO.	DATE	REVISIONS	BY	APP'D
3				
2				
1				

This sheet designed by:

HNTB
ARCHITECTS ENGINEERS PLANNERS

LOCATION:
BNSF BR. 212.0 WICHITA, KS LINE SEGMENT 7400

CITY OF WICHITA

WICHITA CENTRAL CORRIDOR
ALTERNATE 5
2ND STREET
ABUTMENT NO. 2 PLAN

SHEET NO.	OF	SCALE	AS NOTED	APP'D			
DESIGNED	FKD	DETAILED	DJJ	QUANTITIES	DJJ	TRACED	DJJ
DESIGN CK.	DMH	DETAIL CK.	JWH	QUAN.CK.	DMH	TRACE CK.	DMH

Plotted on: 04-JAN-2005 16:36 $time$
scindrell Plot Queue: $queue$
Plot Scale: $scale$ Pen Table: $pentable$
Design Filename: k:\b29049\bridges\Dec2004\Bollard Lighting Alternate\02ndStreet\drawings\sl07.dgn