DATE	BY

	EPOXY COATED	DESIGN MARK	BENDING MARK	SIZE	NO.	LENGTH	DIMENSIONS a	b	c	d	e	f
DECK	×	5S01	B	5	118	3'-1"	2'-7"	6"				
	×	5S02	D	5	118	3'-1"	6"	2'-7"	3 1/4"	2'-6 7/8"		
	×	5S03	A	5	164	16'-0"	16'-0"					
	×	5S04	A	5	164	28'-6"	28'-6"					
	×	5S05	A	5	82	25'-6"	25'-6"					
	×	5S06	AQ	5	118	9'-7"	4'-4"	8 3/8"	2'-4 1/8"	2'-1 7/8"	2'-4"	3"
	×	5S07	D	5	118	3'-8"	1'-11 1/4"	1'-8"	2"	1'-8"		
	×	5S08	A	5	236	25'-0"	25'-0"					
	×	5S09	A	5	236	18'-5"	18'-5"					
HANDRAIL	×	4R01	C	4	329	1'-3"	4 1/2"	5"	5"			
	×	4R02	A	4	4	15'-9"	15'-9"					
	×	4R03	A	4	4	28'-8"	28'-8"					
	×	4R04	A	4	2	25'-8"	25'-8"					
	×	4R05	H	4	14	2'-6"	6 3/8"	6 3/8"	2"			
	×	4R06	C	4	7	1'-2"	5 3/8"	4"	4"			
	×	4R07	C	4	7	1'-5"	6 1/4"	5"	5"			
	×	4R08	C	4	7	1'-8"	7 1/8"	6"	6"			
	×	4R09	A	4	4	38'-0"	38'-0"					
	×	5R01	E	5	172	10'-10"	5'-1 1/2"	7"	5'-1 1/2"	5"		
	×	5R02	AR	5	10	11'-10"	2'-0"	3'-7 5/8"	1 1/2"	3'-7 5/8"	2 1/2"	8"
	×	5R03	A	5	8	15'-9"	15'-9"					
	×	5R04	A	5	8	28'-8"	28'-8"					
	×	5R05	A	5	4	25'-8"	25'-8"					
	×	5R06	E	5	52	9'-8"	4'-6 1/2"	7"	4'-6 1/4"	5"		
	×	5R07	AR	5	4	10'-8"	2'-0"	3'-0 5/8"	1 1/2"	3'-0 5/8"	2 1/2"	8"
	×	5R08	A	5	4	33'-9"	33'-9"					
UTILITY BOX		6A01	A	6	78	7'-8"	7'-8"					
		6A02	A	6	40	9'-8"	9'-8"					
		6A03	C	6	31	9'-2"	7'-8"	9"	9"			
		6A04	C	6	22	11'-2"	9'-8"	9"	9"			
		6A05	A	6	30	12'-9"	12'-9"					
		6A06	A	6	50	17'-8"	17'-8"					
		6A07	A	6	22	6'-8"	6'-8"					
		6A08	A	6	69	1'-8"	1'-8"					
		6A10	B	6	18	3'-1"	2'-0 1/2"	1'-0"				
		6A11	A	6	4	3'-11"	3'-10 7/8"					
		6A12	A	6	4	3'-4"	3'-3 5/8"					
		6A13	A	6	4	1'-8"	1'-8"					
		6A14	A	6	8	2'-0"	1'-11 1/4"					
		6A15	A	6	18	11'-8"	11'-8"					
		6A16	A	6	4	1'-3"	1'-2 7/8"					
		6A17	A	6	8	3'-6"	3'-6"					
WINGWALL EXTENSION	×	4W01	C	4	64	2'-8"	1'-8"	6"	6"			
	×	4W02	A	4	8	37'-9"	37'-9"					
	×	4W03	A	4	82	2'-6"	2'-6"					
	×	4W04	A	4	4	23'-0"	23'-0"					
	×	4A04	C	4	82	1'-5"	5"	6"	6"			
	×	4A05	A	4	8	41'-0"	41'-0"					
	×	4A06	A	4	164	1'-3"	1'-3"					
	×	4A07	C	4	8	3'-4"	2'-10"	6"				

EPOXY COATED	DESIGN MARK	BENDING MARK	SIZE	NO.	LENGTH	DIMENSIONS a	b	c	d	e	f

STATE	PROJECT NO.	YEAR	SHEET NO.	TOTAL SHEETS
KANSAS	472-84071	2005	DAL22	

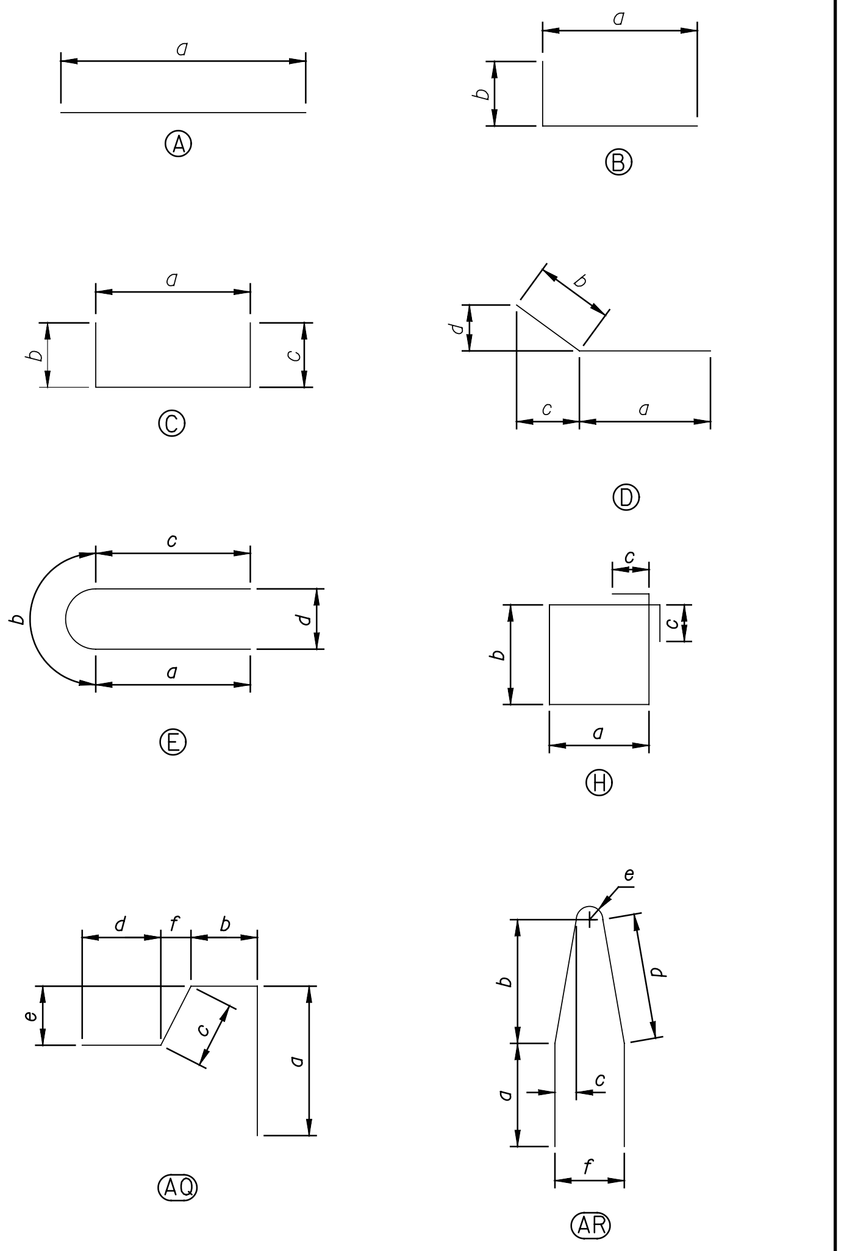

3				
2				
1	9/04	REINFORCING CHANGE	JWH	
NO.	DATE	REVISIONS	BY	APP'D

CITY OF WICHITA

WICHITA CENTRAL CORRIDOR
ALTERNATE 8
DOUGLAS AVENUE
REINFORCING DETAILS

SHEET NO.	OF	SCALE AS NOTED	APP'D				
DESIGNED	DMH	DETAILED	DJJ	QUANTITIES	DJJ	TRACED	DJJ
DESIGN CK.	JWH	DETAIL CK.	JWH	QUAN.CK.	DMH	TRACE CK.	DMH

LOCATION: BNSF BR. 210.8 WICHITA, KS LINE SEGMENT 7400

This sheet designed by:

HNTB
ARCHITECTS ENGINEERS PLANNERS

Plotted on: 04-JAN-2005 12:28 $time$
djamison Plot Queue: $queue$
Plot Scale: $scale$ Pen Table: $pentable$
Design Filename: K:\B29049\Bridges\Dec2004\Douglas Alternate\Drawings\dis.dgn.