STATE	PROJECT NO.	YEAR	SHEET NO.	TOTAL SHEETS
KANSAS	54–87 K–8258–01	2007	20	556

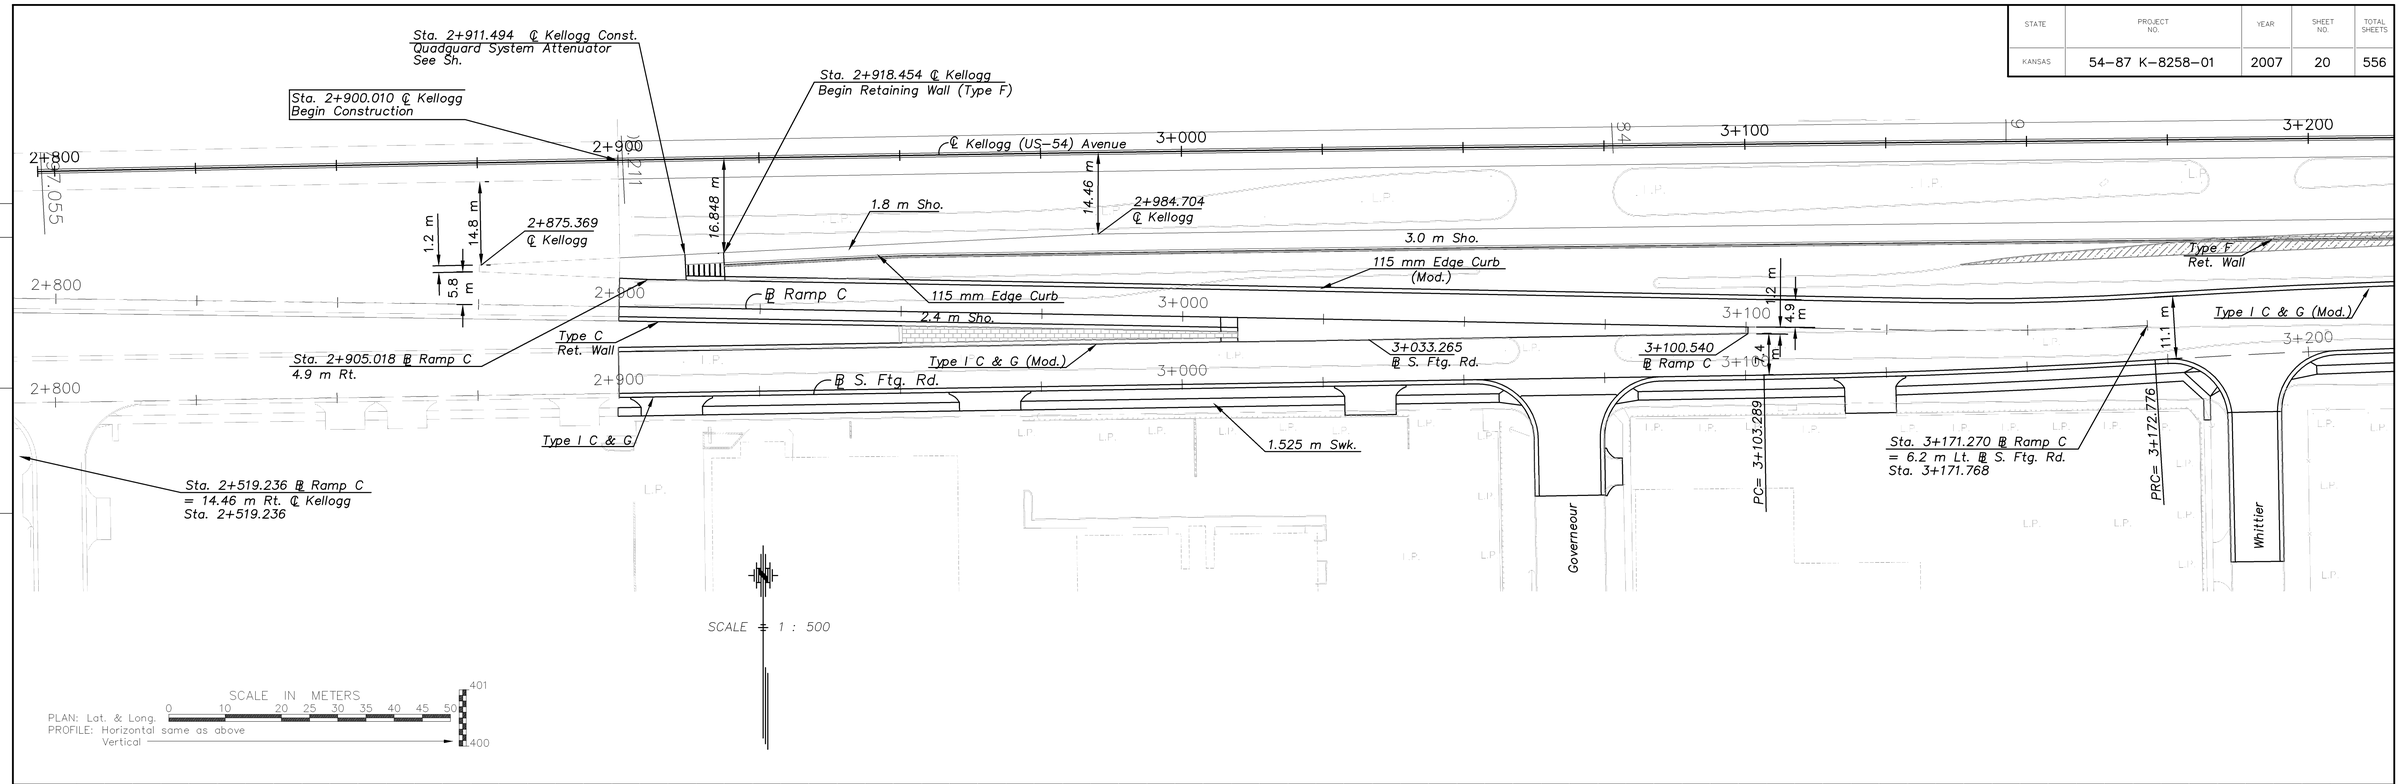

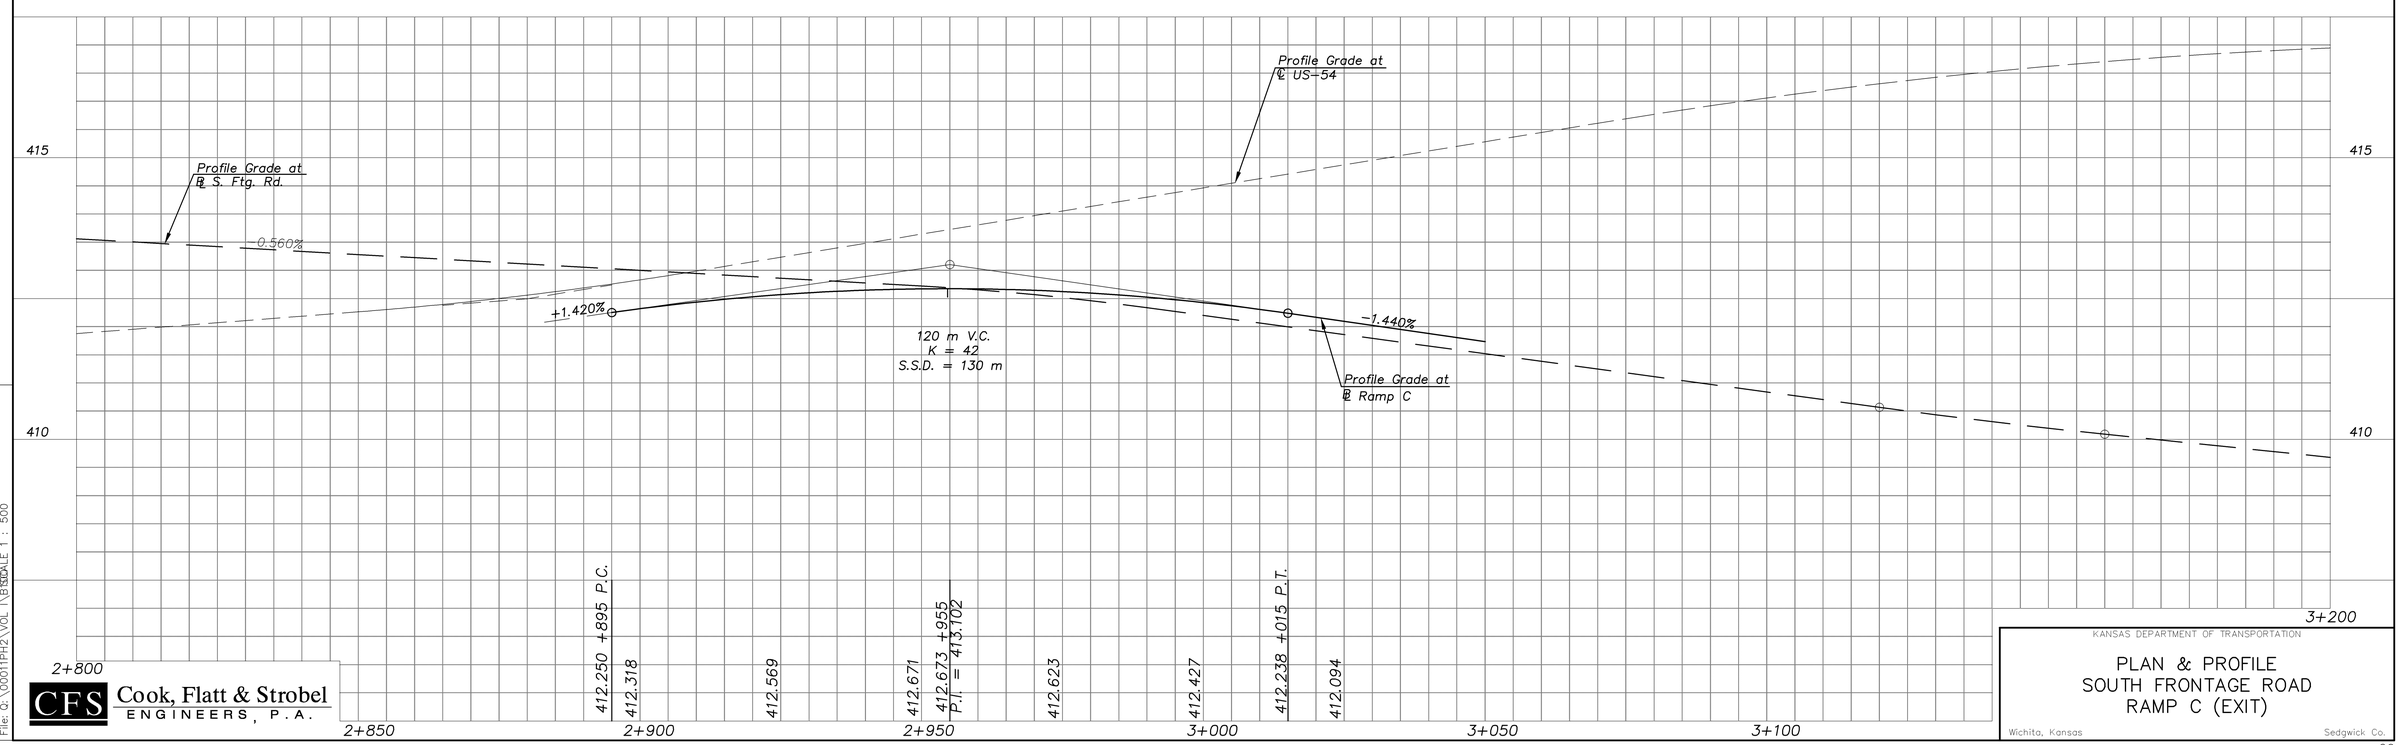

Cook, Flatt & Strobel
ENGINEERS, P.A.

KANSAS DEPARTMENT OF TRANSPORTATION

PLAN & PROFILE
SOUTH FRONTAGE ROAD
RAMP C (EXIT)

Wichita, Kansas — Sedgwick Co.

DATE	BY	
REFERENCE NOTED		
REFERENCE CHECKED		

Drawn by:
Plotted:
File: Q:\00011PH2\VOL 1\RAMP C.dwg SCALE 1 : 500

J:\00011PH2 FINAL\RAMP C.dwg 8/3/2005 3:59:56 PM CDT