STATE	PROJECT NO.	YEAR	SHEET NO.	TOTAL SHEETS
KANSAS	54-87 K-8258-01	2007	103	556

BY	DATE

REFERENCE NOTED
REFERENCE CHECKED

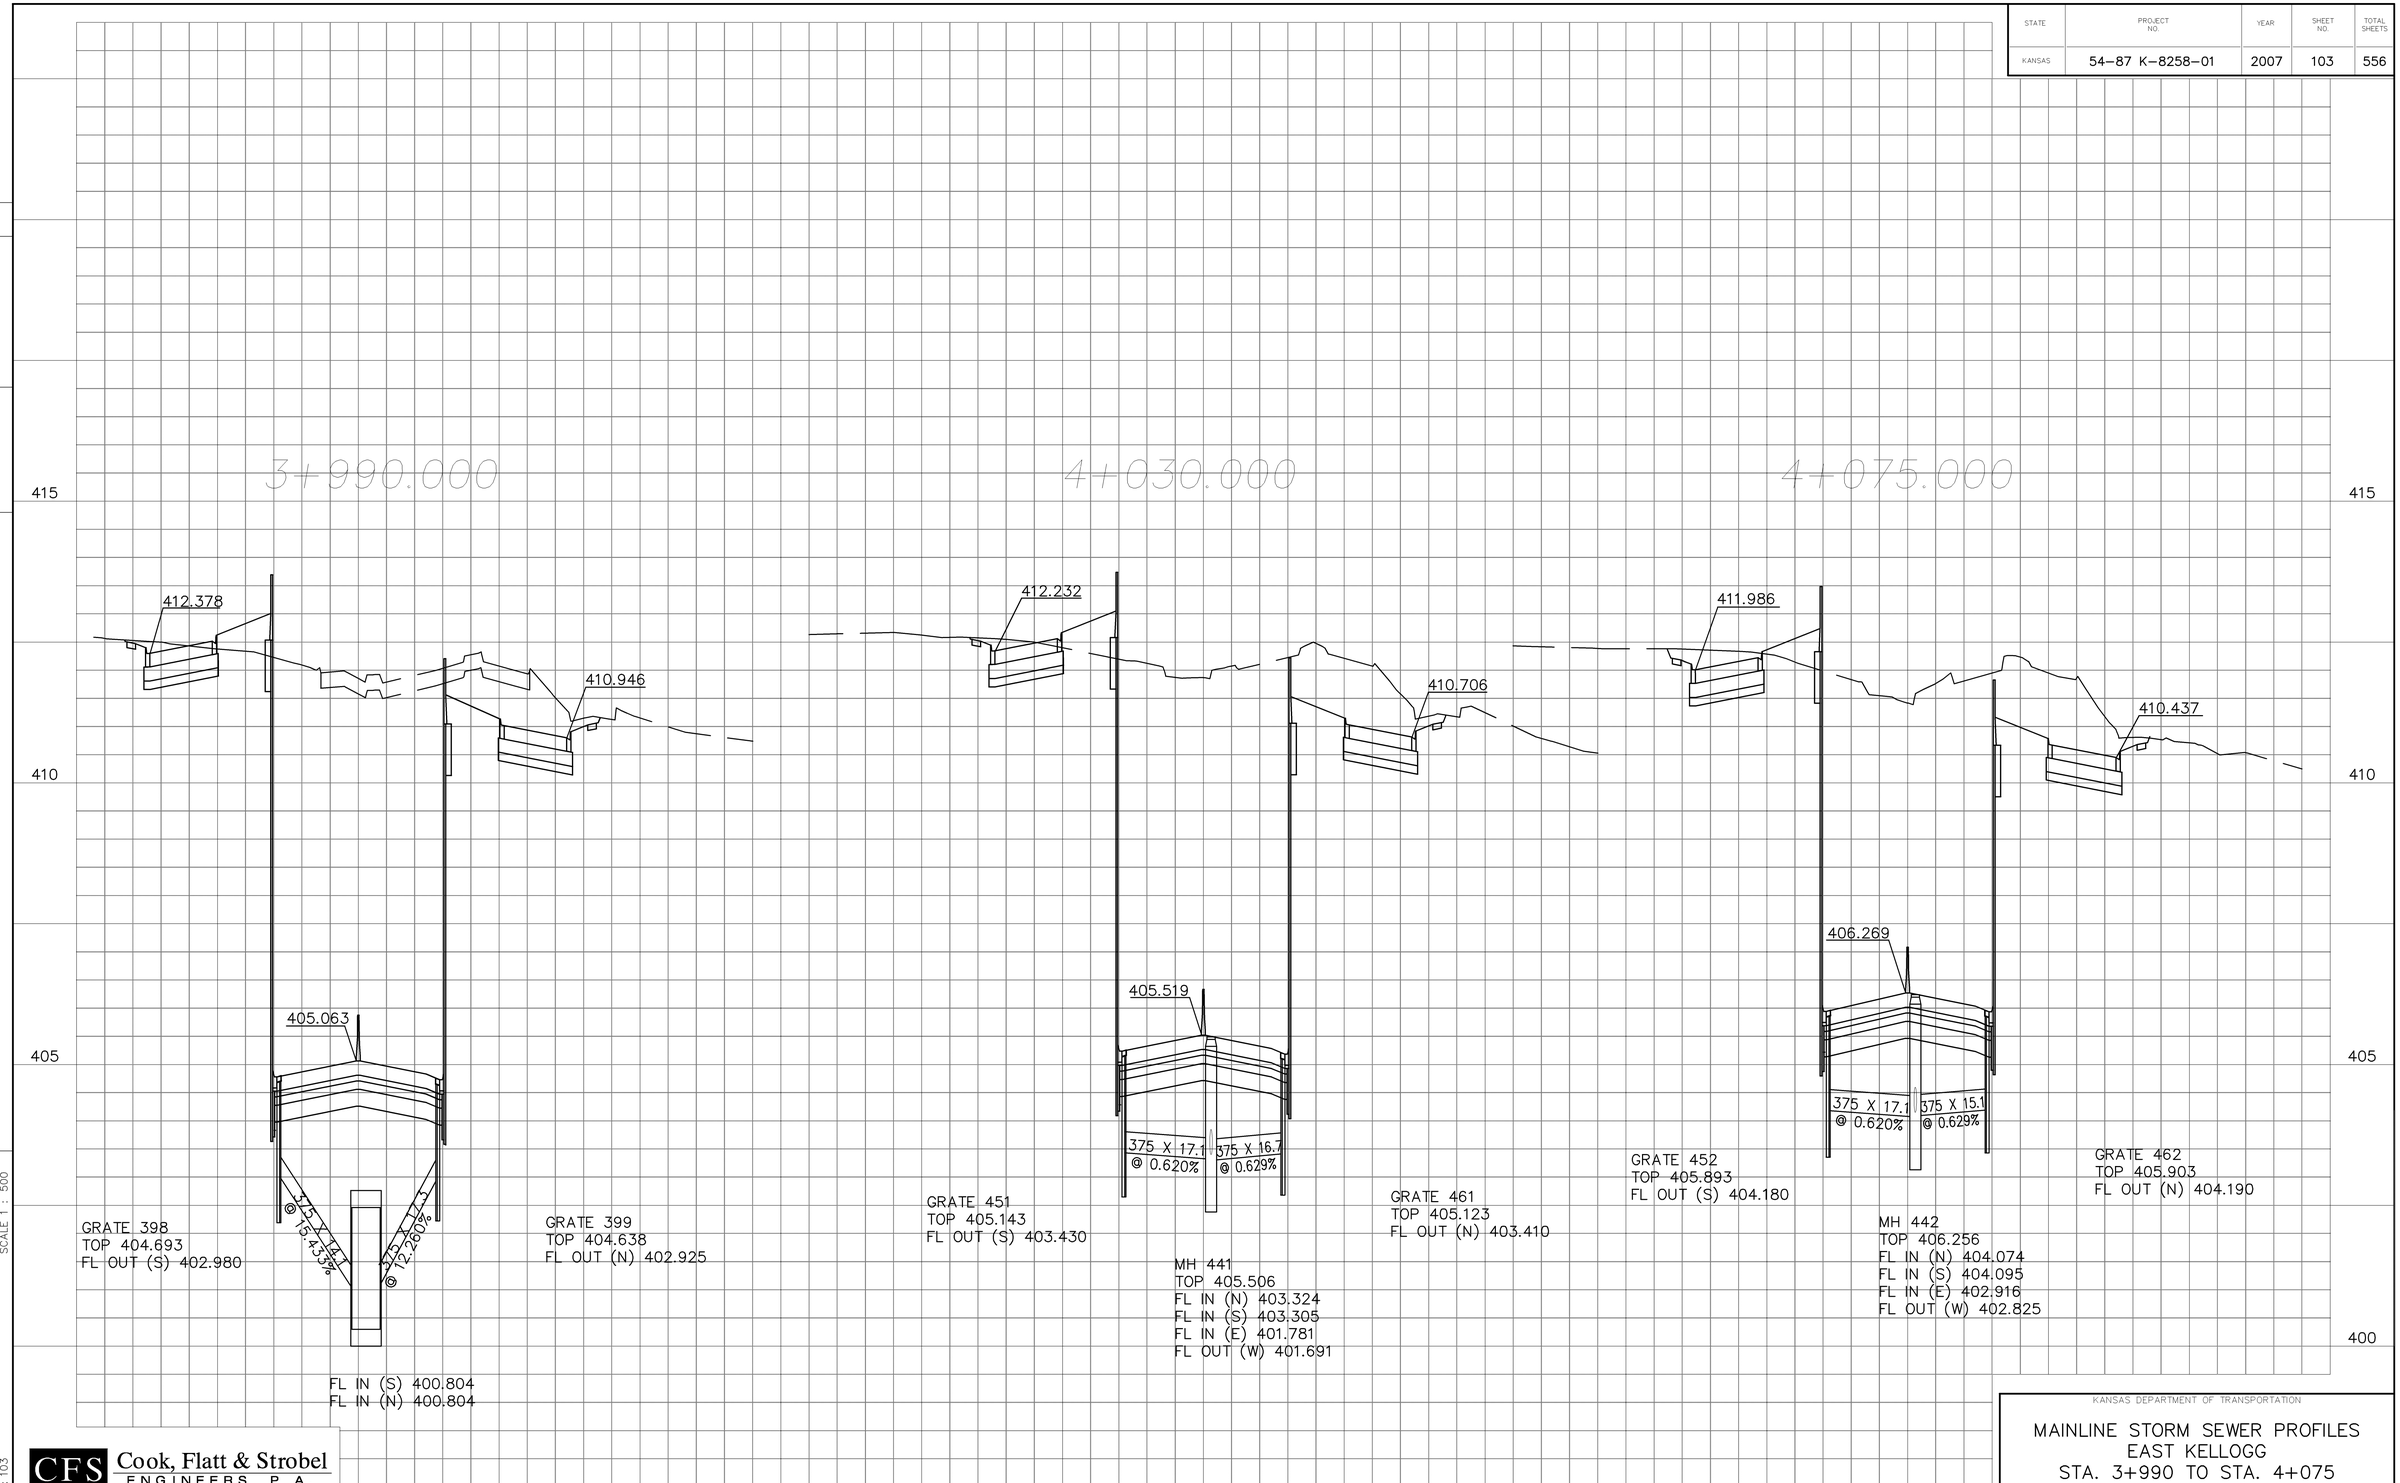

SCALE 1 : 500

Plotted:

Drawn by:

File: 103

CFS Cook, Flatt & Strobel
ENGINEERS, P.A.

KANSAS DEPARTMENT OF TRANSPORTATION

MAINLINE STORM SEWER PROFILES
EAST KELLOGG
STA. 3+990 TO STA. 4+075

J:\00011PH2 FINAL\DRAINAGE\PR01.dwg 10/21/2005 2:39:56 PM CDT