STATE	PROJECT NO.	YEAR	SHEET NO.	TOTAL SHEETS
KANSAS	54–87 K–8258–01	2007	104	556

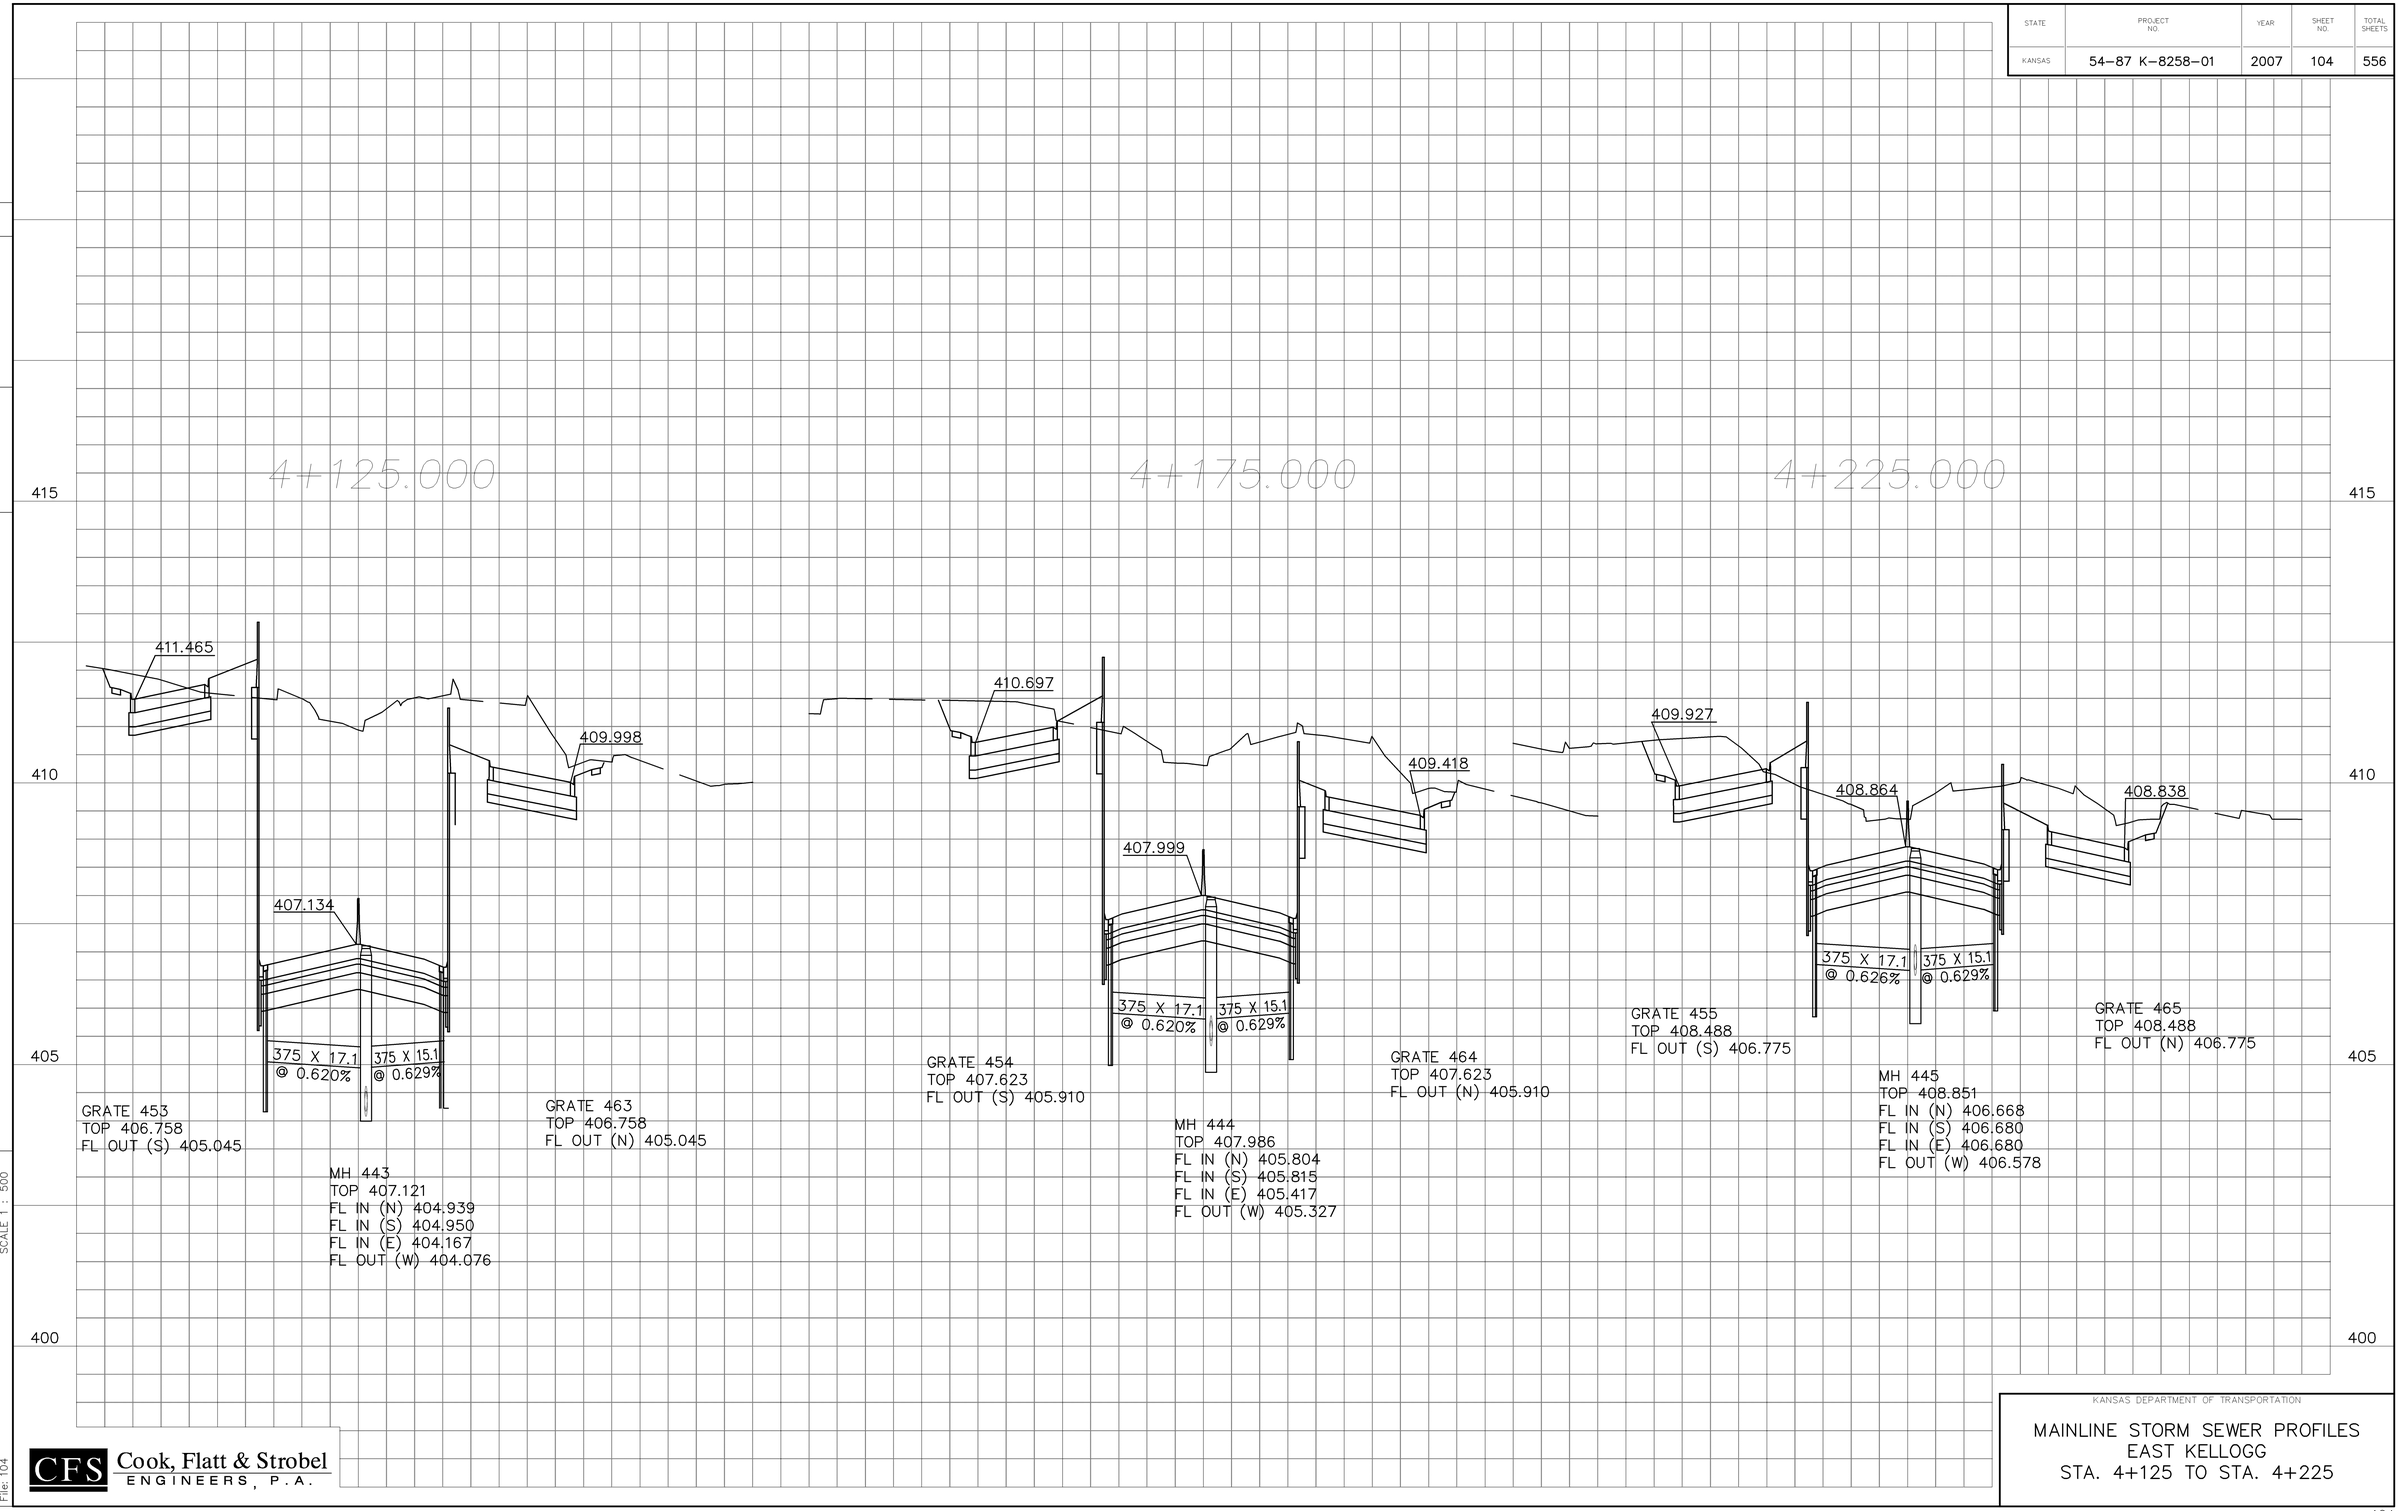

DATE	BY

REFERENCE NOTED
REFERENCE CHECKED

SCALE 1 : 500

Plotted:

Drawn by:
File: 104

Cook, Flatt & Strobel
ENGINEERS, P.A.

KANSAS DEPARTMENT OF TRANSPORTATION

MAINLINE STORM SEWER PROFILES
EAST KELLOGG
STA. 4+125 TO STA. 4+225

J:\00011PH2 FINAL\DRAINAGE\PR01.dwg 10/21/2005 2:39:56 PM CDT