E.F. INDICATES EACH FACE.
N.F. INDICATES NEAR FACE.
F.F. INDICATES FAR FACE.

STATE	PROJECT NO.	YEAR	SHEET NO.	TOTAL SHEETS
KANSAS	54–87 K–8258–01	2007	197	556

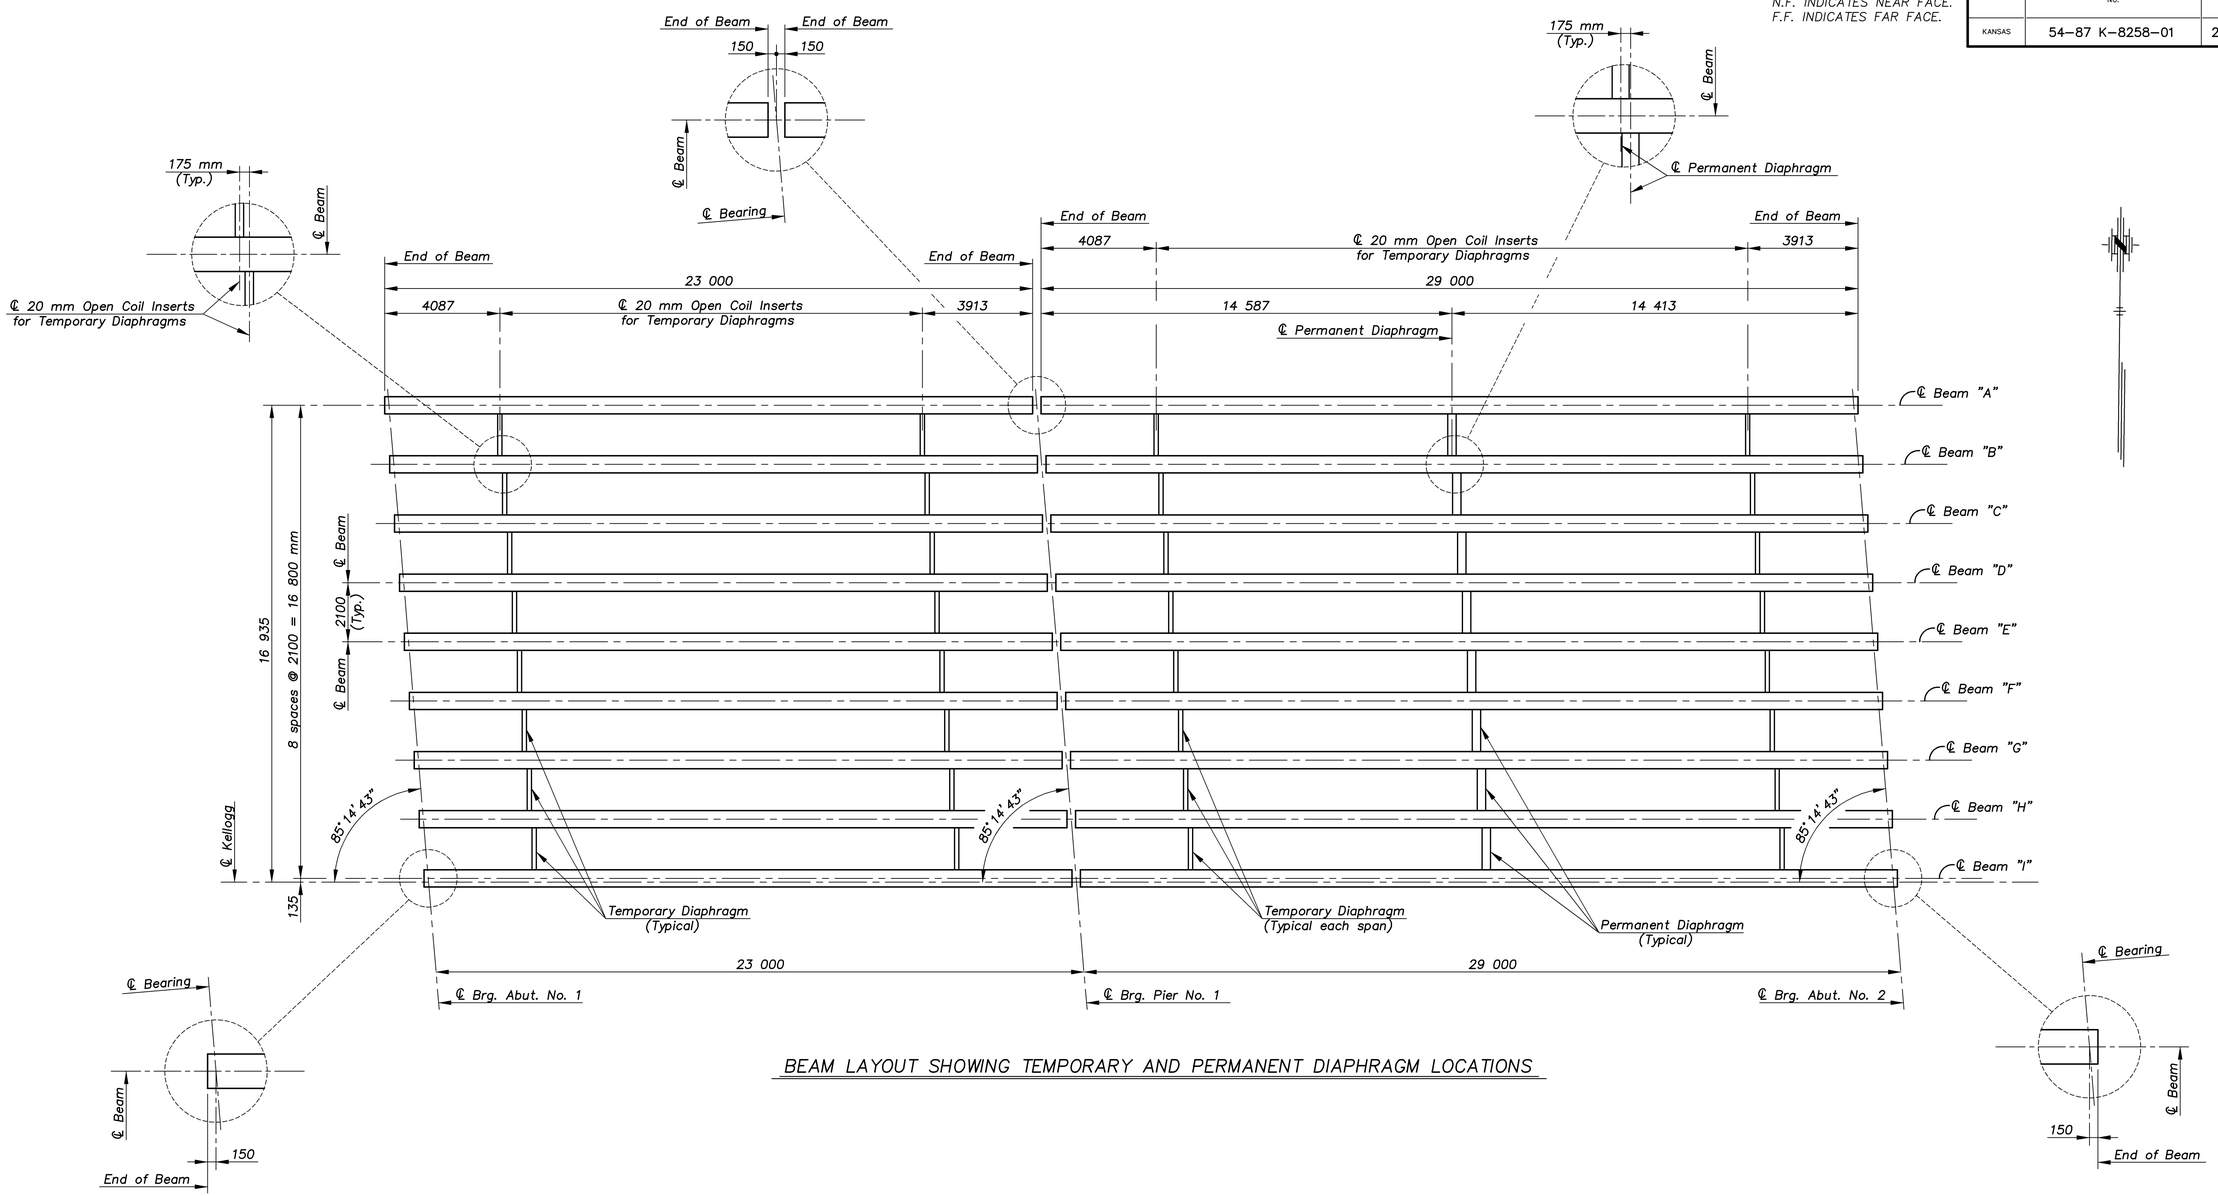

BEAM LAYOUT SHOWING TEMPORARY AND PERMANENT DIAPHRAGM LOCATIONS

ARMOUR/PCB_DETAILS 1:100

KANSAS DEPARTMENT OF TRANSPORTATION

BR. NO. 54–87–30.81(700) W.B. STA. 3+378.725

W.B. BRIDGE FRAMING PLAN

KELLOGG AVENUE OVER ARMOUR ROAD

Proj. No. 54–87 K–8258–01 SEDGWICK COUNTY

CFS
Cook, Flatt & Strobel
ENGINEERS, P.A.

DESIGNED	R.S.C.	SCALE	Varies
DETAILED	T.R.G.	DATE	
QUANTITIES	T.R.G.	SHEET	17 OF 39