E.F. INDICATES EACH FACE.
N.F. INDICATES NEAR FACE.
F.F. INDICATES FAR FACE.

STATE	PROJECT NO.	YEAR	SHEET NO.	TOTAL SHEETS
KANSAS	54–87 K–8258–01	2007	208	556

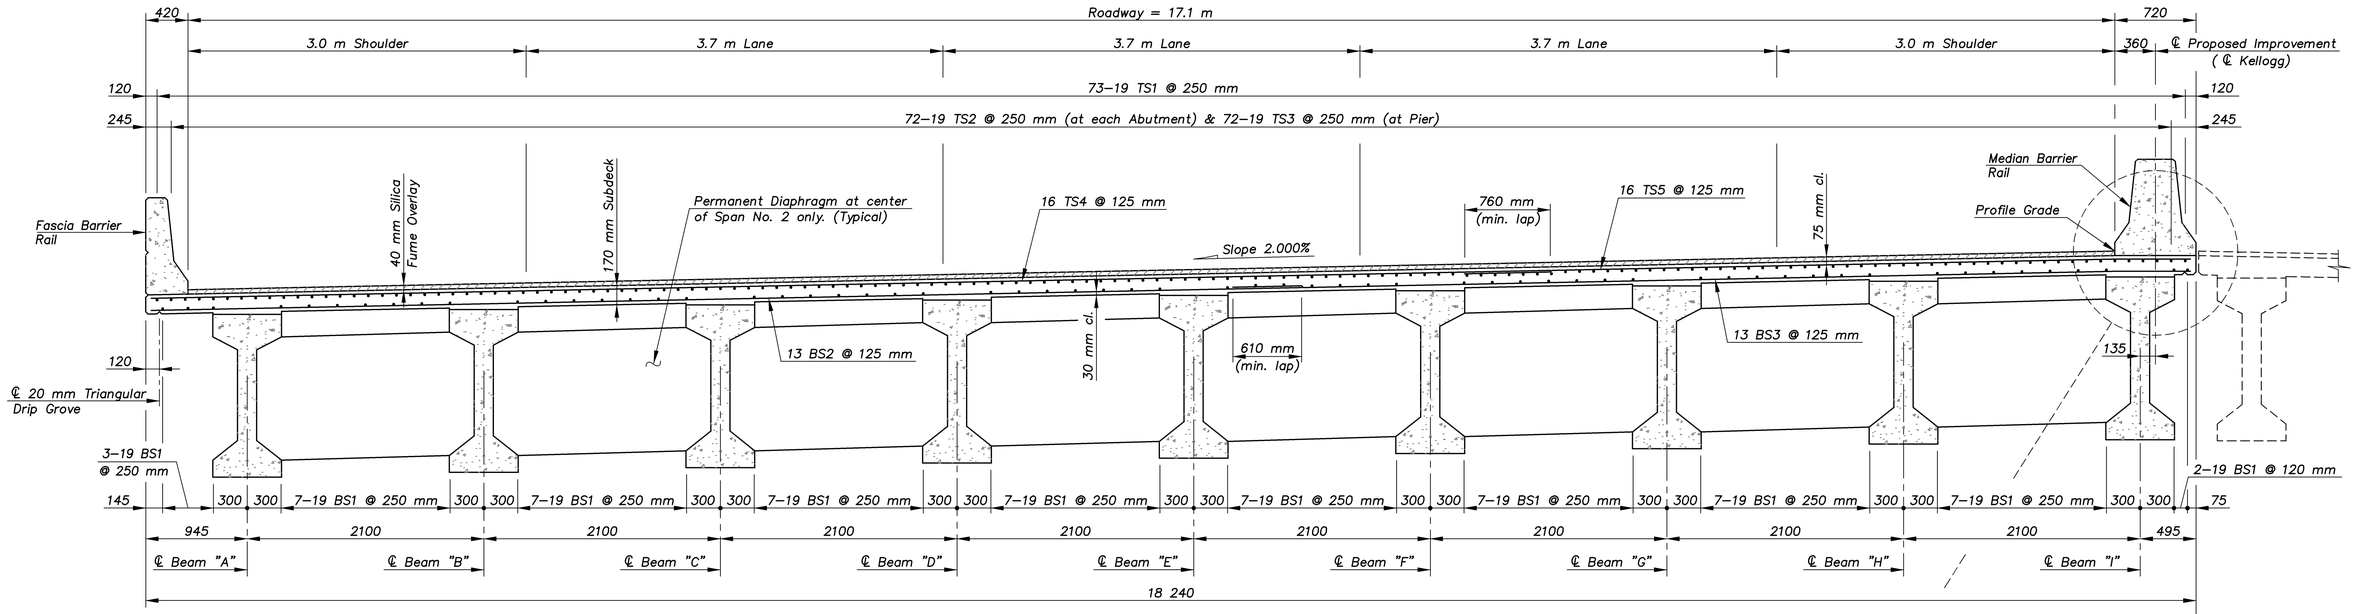

TYPICAL SECTION

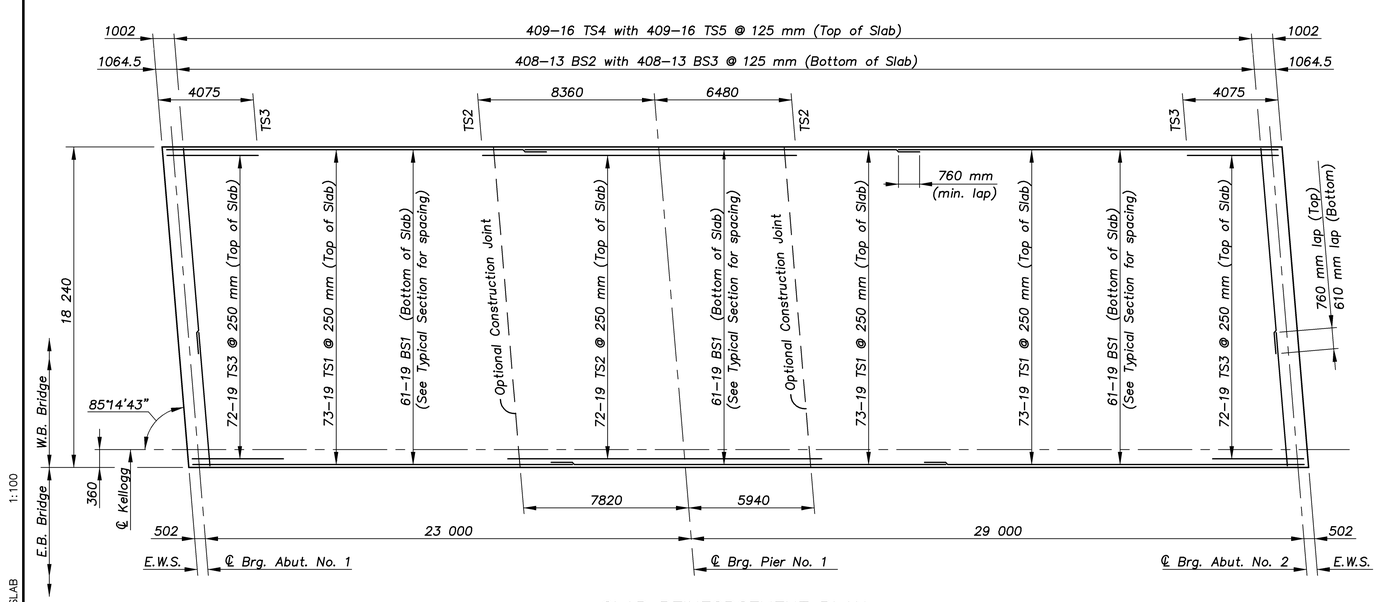

SLAB REINFORCEMENT PLAN

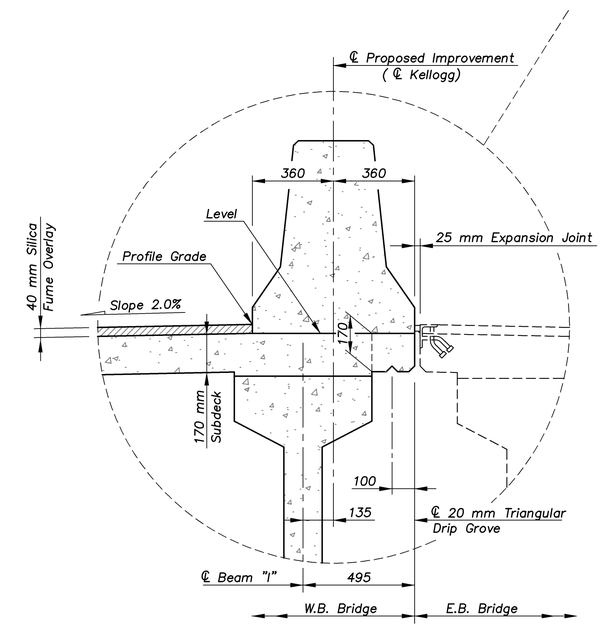

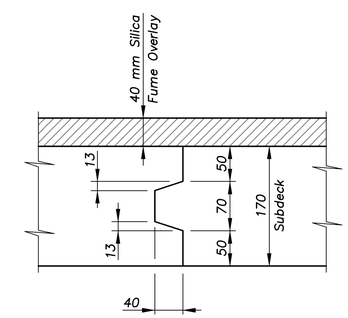

OPTIONAL CONSTRUCTION JOINT

1:100

ARMOUR/SLAB

KANSAS DEPARTMENT OF TRANSPORTATION

BR. NO. 54–87–30.81(700) W.B. STA. 3+378.725

SUPERSTRUCTURE DETAILS

KELLOGG AVENUE OVER ARMOUR ROAD

Proj. No. 54–87 K–8258–01 SEDGWICK COUNTY

CFS

Cook, Flatt & Strobel
ENGINEERS, P.A.

DESIGNED	R.S.C.	SCALE	Varies
DETAILED	T.R.G.	DATE	
QUANTITIES	T.R.G.	SHEET	28 OF 39