STATE	PROJECT NO.	YEAR	SHEET NO.	TOTAL SHEETS
KANSAS	54–87 K–8258–01	2007	228	556

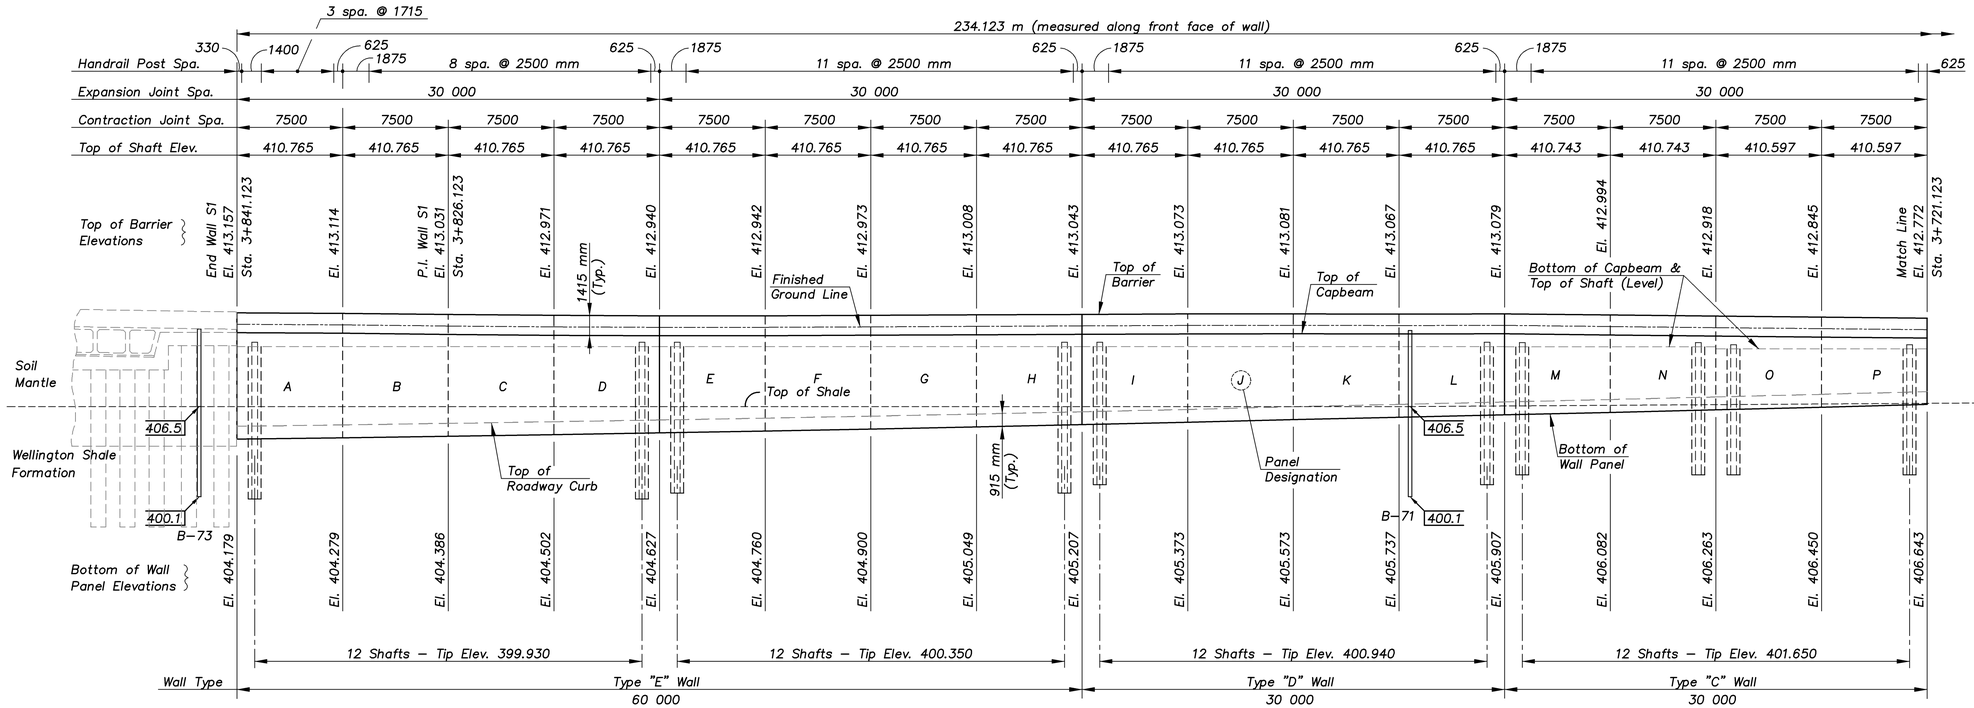

ELEVATION ALONG FRONT FACE OF WALL

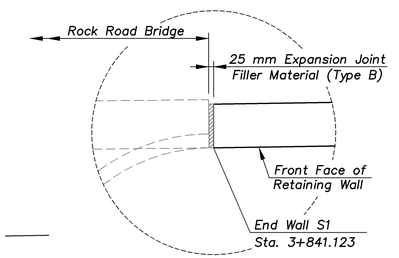

DETAIL "A"

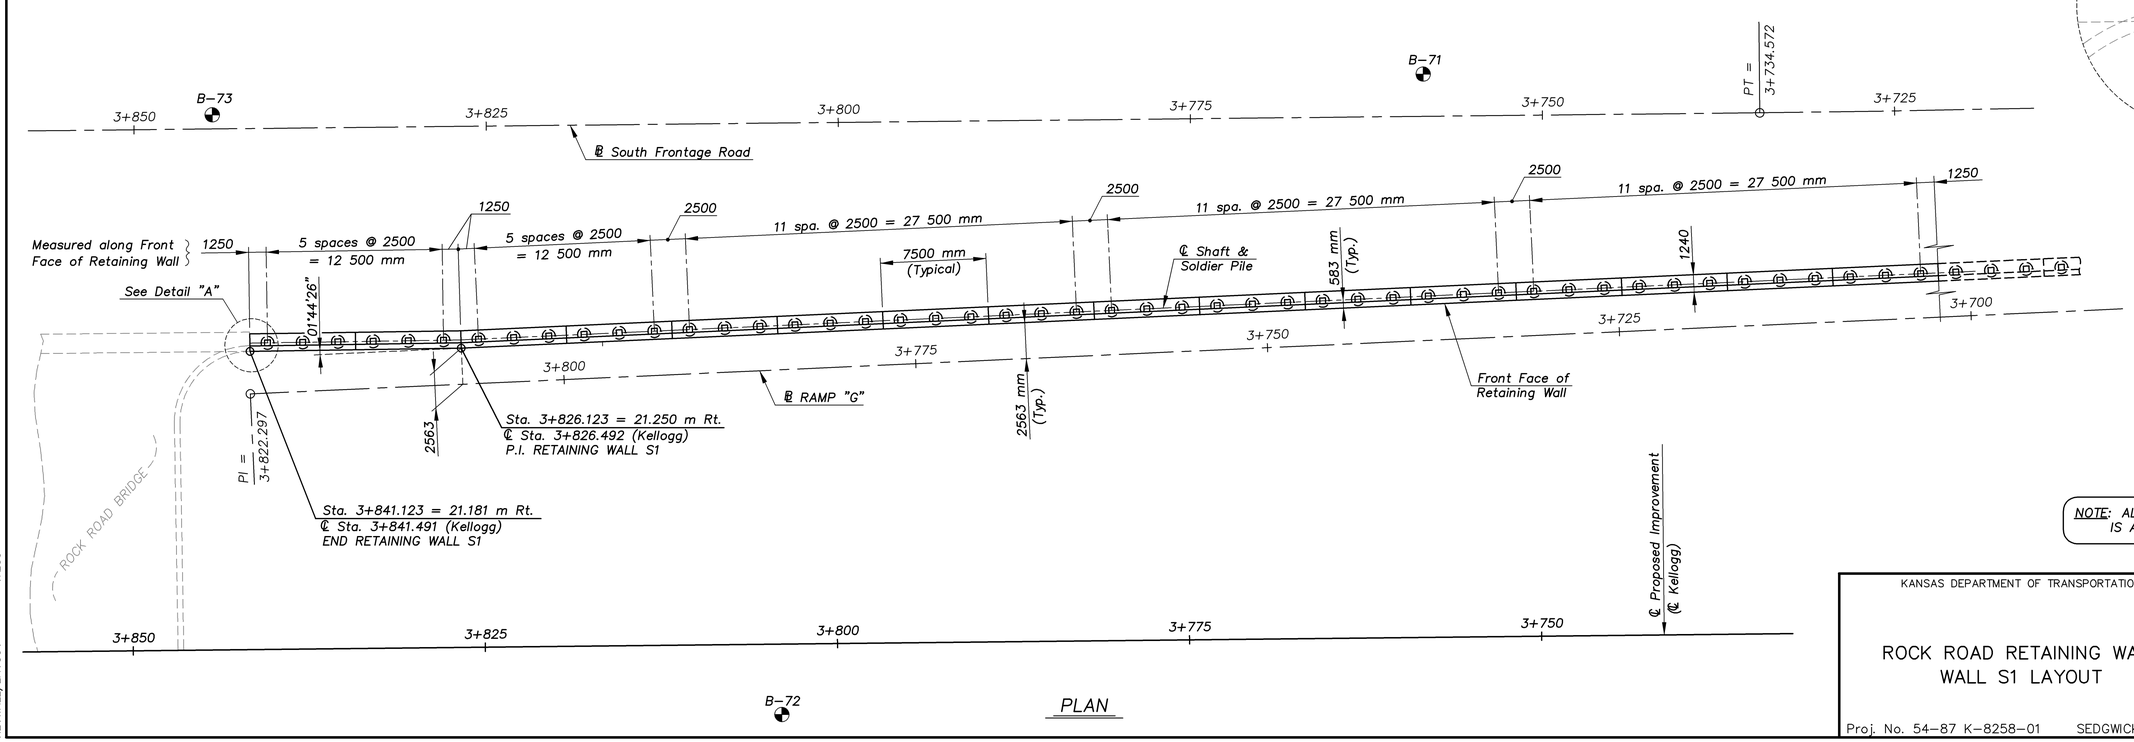

PLAN

SCALE 1:200

NOTE: ALL RETAINING WALL STATIONING IS ALONG THE FACE OF THE WALL.

KANSAS DEPARTMENT OF TRANSPORTATION

ROCK ROAD RETAINING WALL
WALL S1 LAYOUT

Proj. No. 54–87 K–8258–01 SEDGWICK COUNTY

CFS
Cook, Flatt & Strobel
ENGINEERS, P.A.

DESIGNED	R.S.C.	SCALE	Noted
DETAILED	T.R.G.	DATE	
QUANTITIES	T.R.G.	SHEET	9 OF 27

1:200

RETWALL/LAYOUT