STATE	PROJECT NO.	YEAR	SHEET NO.	TOTAL SHEETS
KANSAS	54–87 K–8258–01	2007	232	556

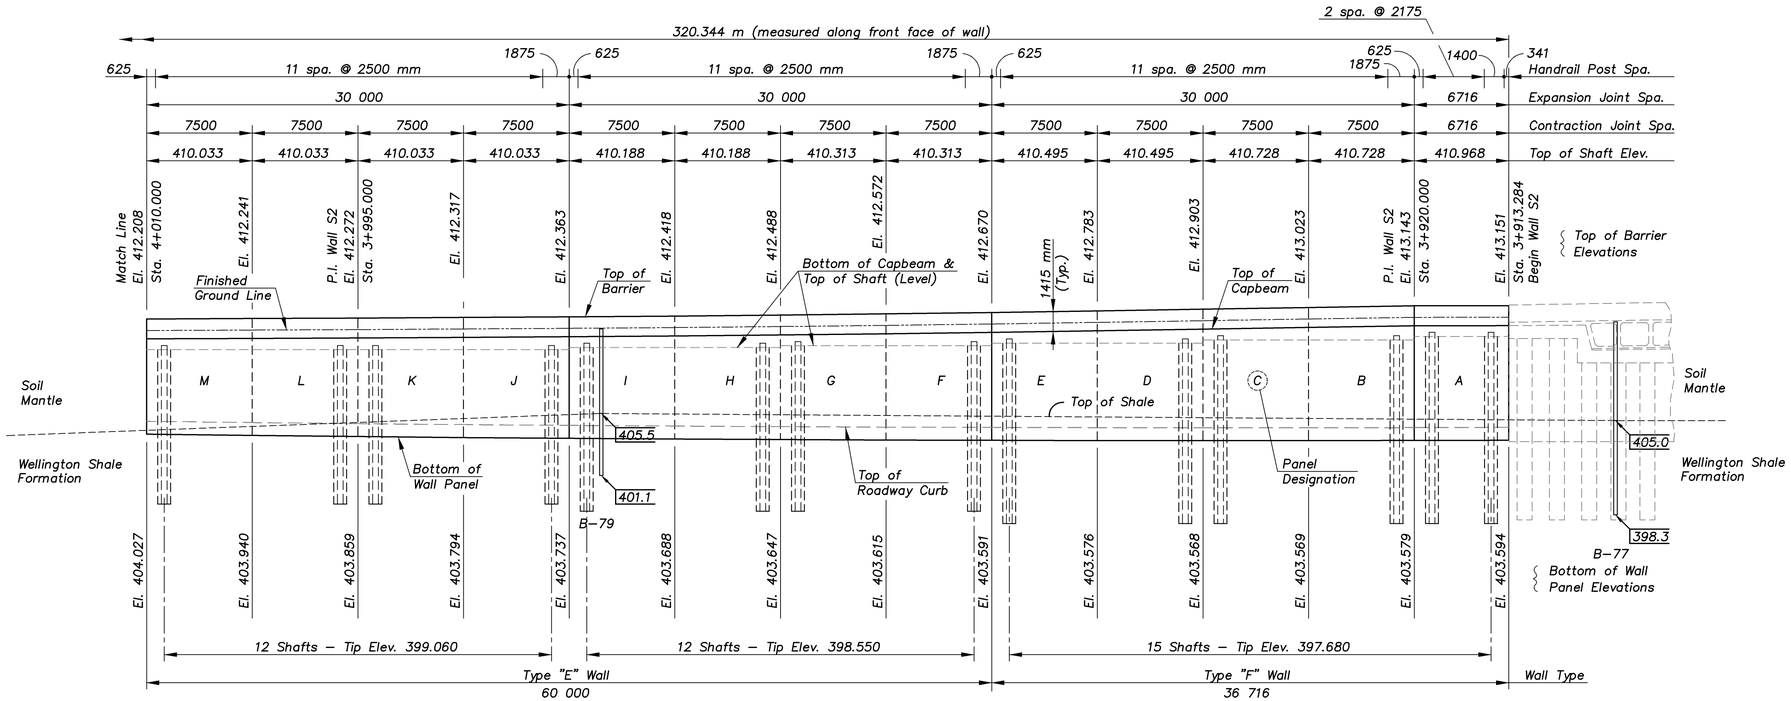

ELEVATION ALONG FRONT FACE OF WALL

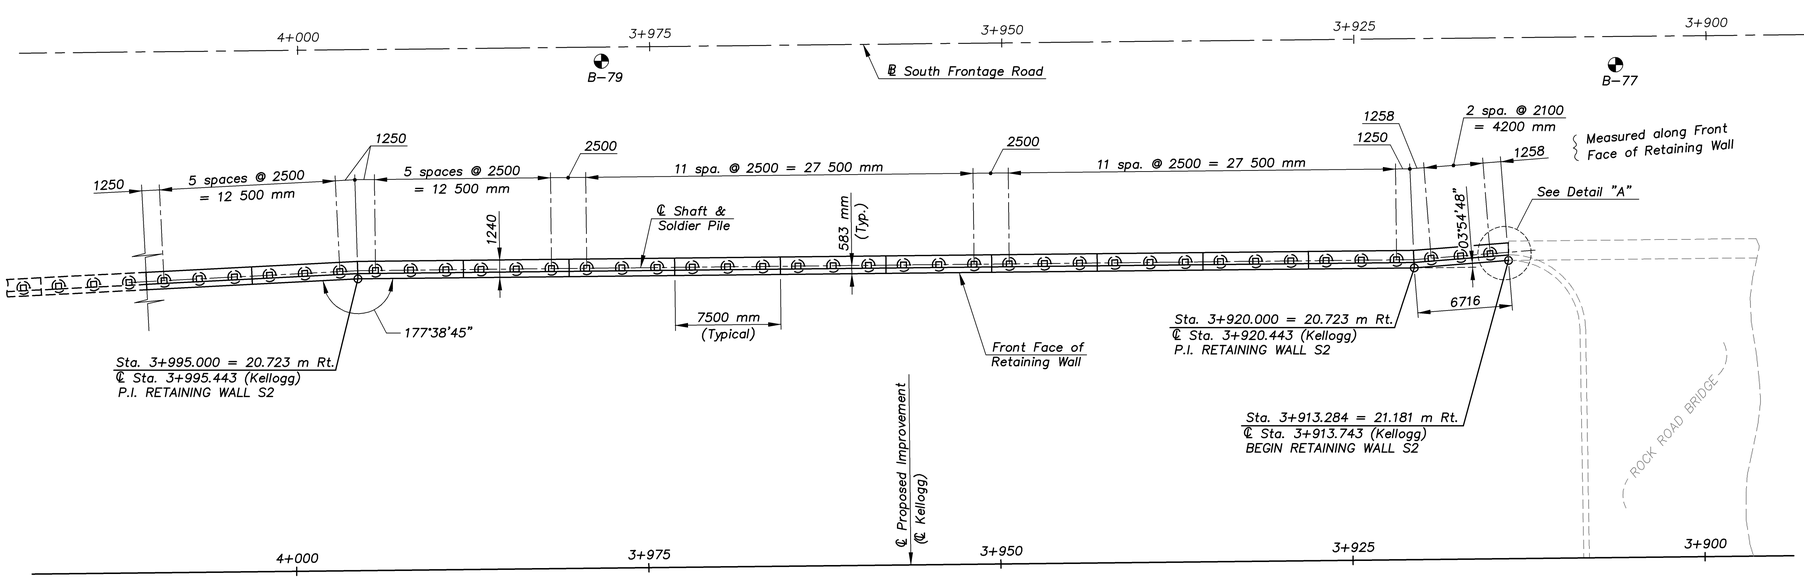

PLAN

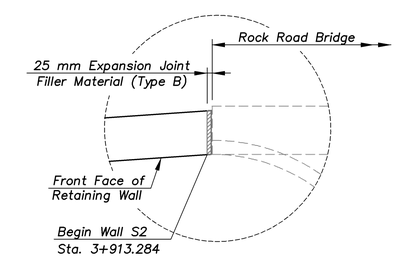

DETAIL "A"

SCALE 1:200

NOTE: ALL RETAINING WALL STATIONING IS ALONG THE FACE OF THE WALL.

KANSAS DEPARTMENT OF TRANSPORTATION

ROCK ROAD RETAINING WALL
WALL S2 LAYOUT

Proj. No. 54–87 K–8258–01 SEDGWICK COUNTY

CFS
Cook, Flatt & Strobel
ENGINEERS, P.A.

DESIGNED	R.S.C.	SCALE	Noted
DETAILED	T.R.G.	DATE	
QUANTITIES	T.R.G.	SHEET	13 OF 27

1:200

RETWALL/LAYOUT