STATE	PROJECT NO.	YEAR	SHEET NO.	TOTAL SHEETS
KANSAS	54–87 K–8258–01	2007	258	556

E.F. INDICATES EACH FACE.
N.F. INDICATES NEAR FACE.
F.F. INDICATES FAR FACE.

* Elevations shown are at the Front Face of Abutment Beam & Wall.

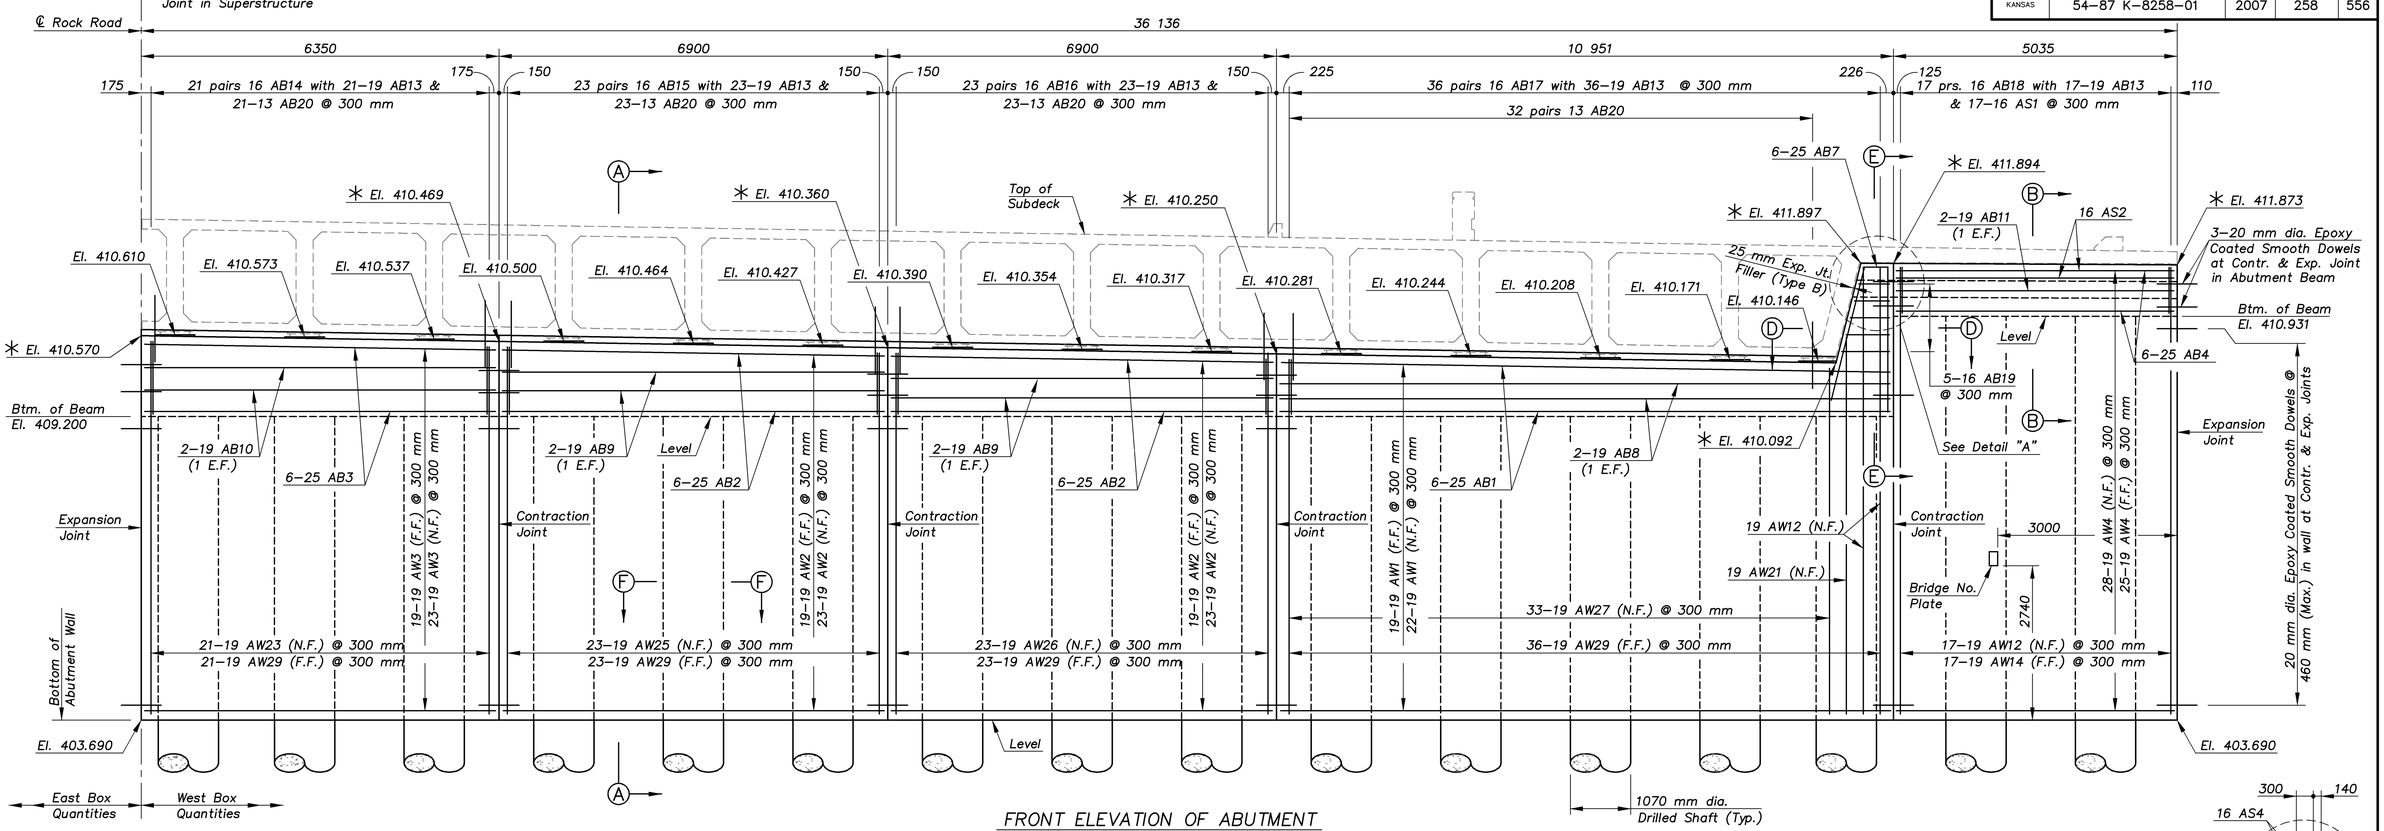

FRONT ELEVATION OF ABUTMENT

(Looking Ahead Station)

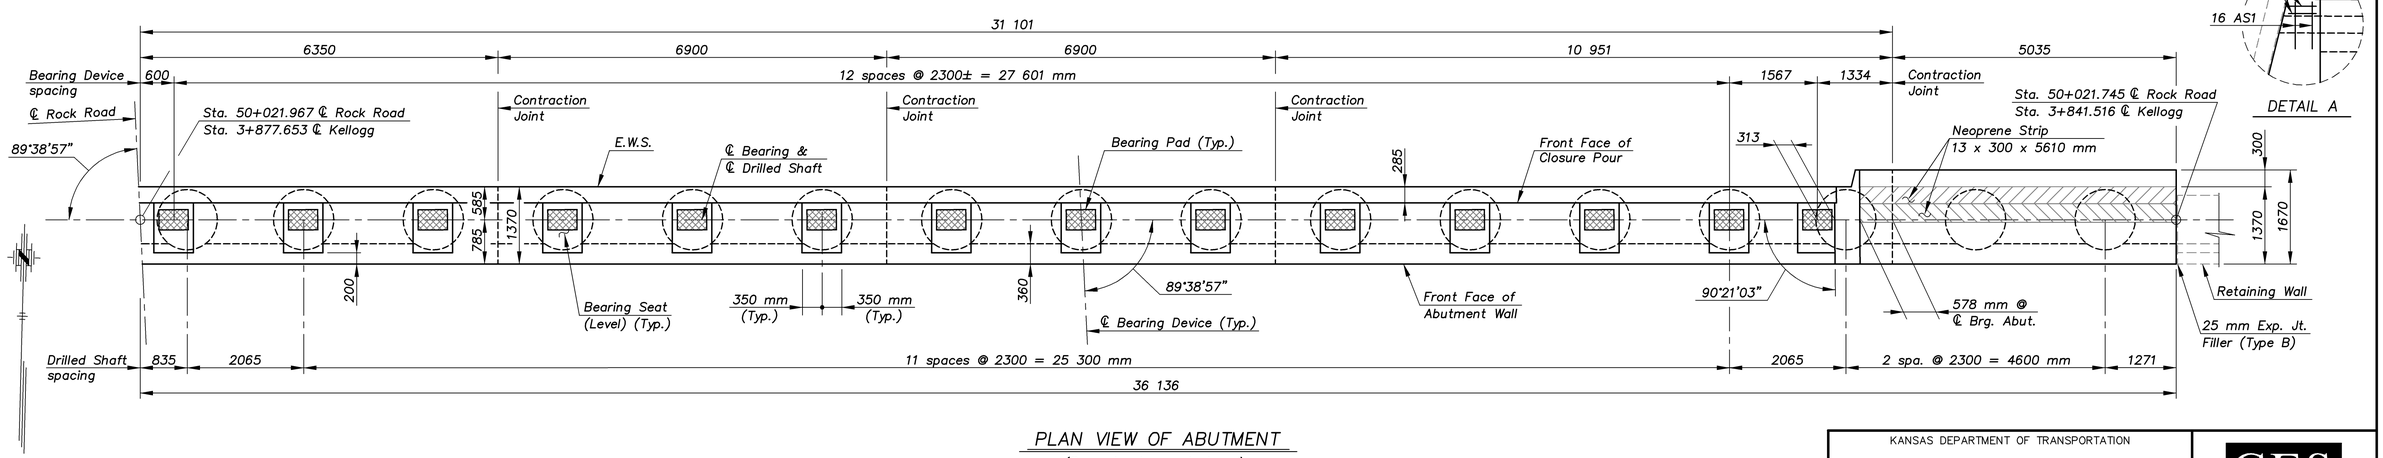

PLAN VIEW OF ABUTMENT

(Superstructure not shown)

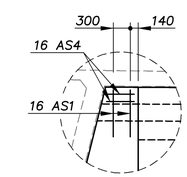

DETAIL A

1:100

ROCK/ABUT

KANSAS DEPARTMENT OF TRANSPORTATION

BR. NO. 54–87–31.12(702) STA. 3+877.518

WEST BOX
ABUTMENT NO. 2 DETAILS
ROCK ROAD OVER KELLOGG AVENUE

Proj. No. 54–87 K–8258–01 SEDGWICK COUNTY

CFS
Cook, Flatt & Strobel
ENGINEERS, P.A.

DESIGNED	R.S.C.	SCALE	
DETAILED	T.R.G.	DATE	
QUANTITIES	T.R.G.	SHEET	12 OF 41