STATE	PROJECT NO.	YEAR	SHEET NO.	TOTAL SHEETS
KANSAS	54–87 K–8258–01	2007	264	556

E.F. INDICATES EACH FACE.
N.F. INDICATES NEAR FACE.
F.F. INDICATES FAR FACE.

** Semi–Recessed Light location. See Under Bridge Deck Lighting Details.

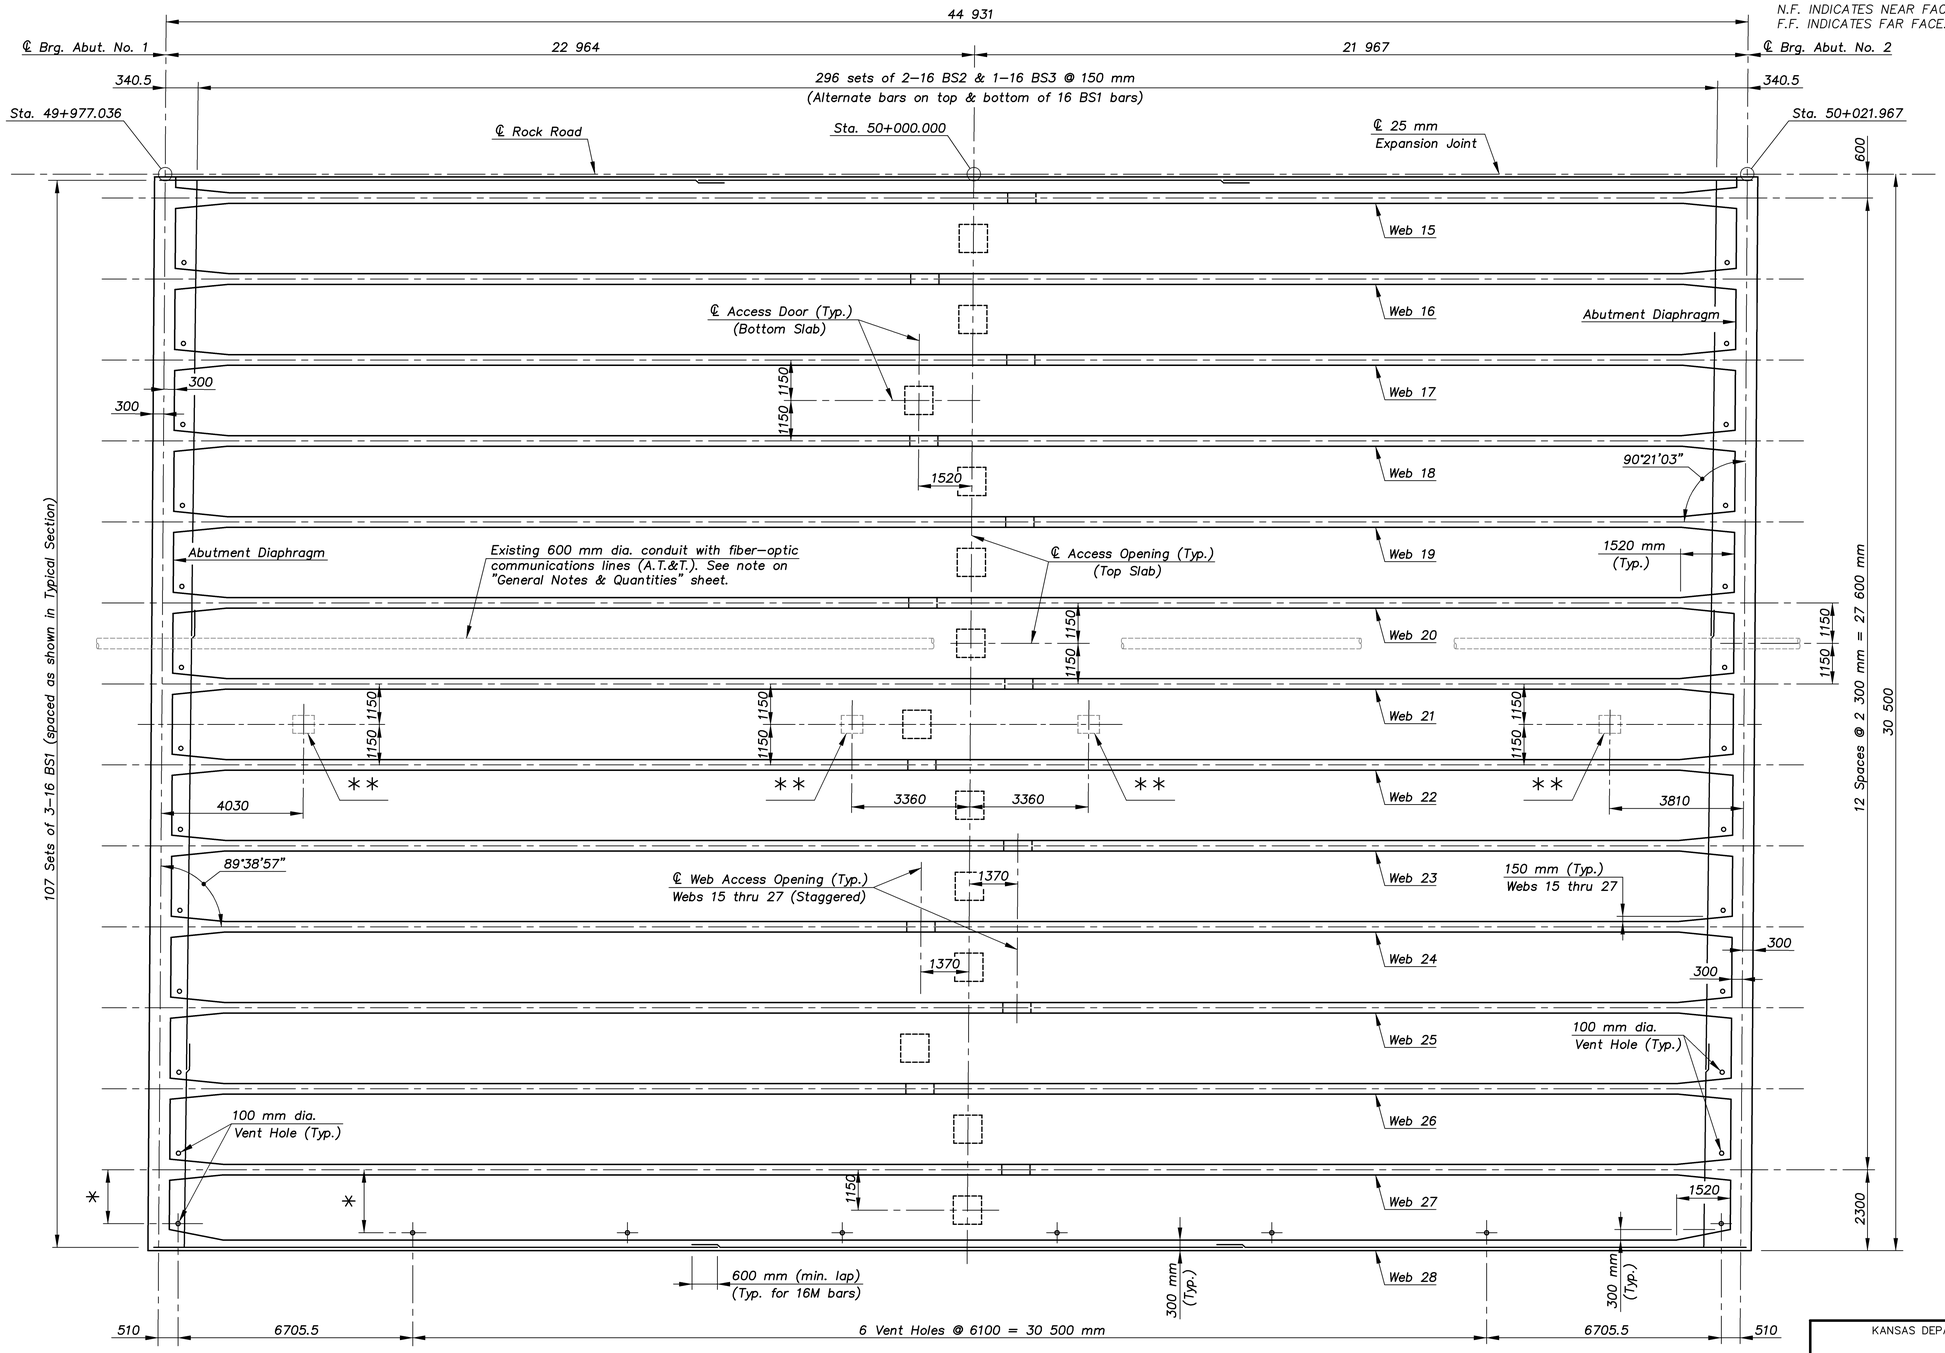

* PLACE 100 mm DIA. VENT HOLES ADJACENT TO 150 mm FILLET AS SHOWN IN VENT HOLE DETAIL ON "MISCELLANEOUS DETAILS" SHEET.

PLAN VIEW
(Top Slab not shown)

1:100

ROCK/BOXGRD

KANSAS DEPARTMENT OF TRANSPORTATION

BR. NO. 54–87–31.12(702) STA. 3+877.518

WEB LAYOUT (WEST BOX)

ROCK ROAD OVER KELLOGG AVENUE

Proj. No. 54–87 K–8258–01 SEDGWICK COUNTY

CFS
Cook, Flatt & Strobel
ENGINEERS, P.A.

DESIGNED	R.S.C.	SCALE	Varies
DETAILED	T.R.G.	DATE	
QUANTITIES	T.R.G.	SHEET	18 OF 41