E.F. INDICATES EACH FACE.
N.F. INDICATES NEAR FACE.
F.F. INDICATES FAR FACE.

STATE	PROJECT NO.	YEAR	SHEET NO.	TOTAL SHEETS
KANSAS	54–87 K–8258–01	2007	268	556

NOTE: SEE "PLAN OF TOP SLAB CANTILEVERED SECTION" SHEET FOR DETAIL "A" & "B".

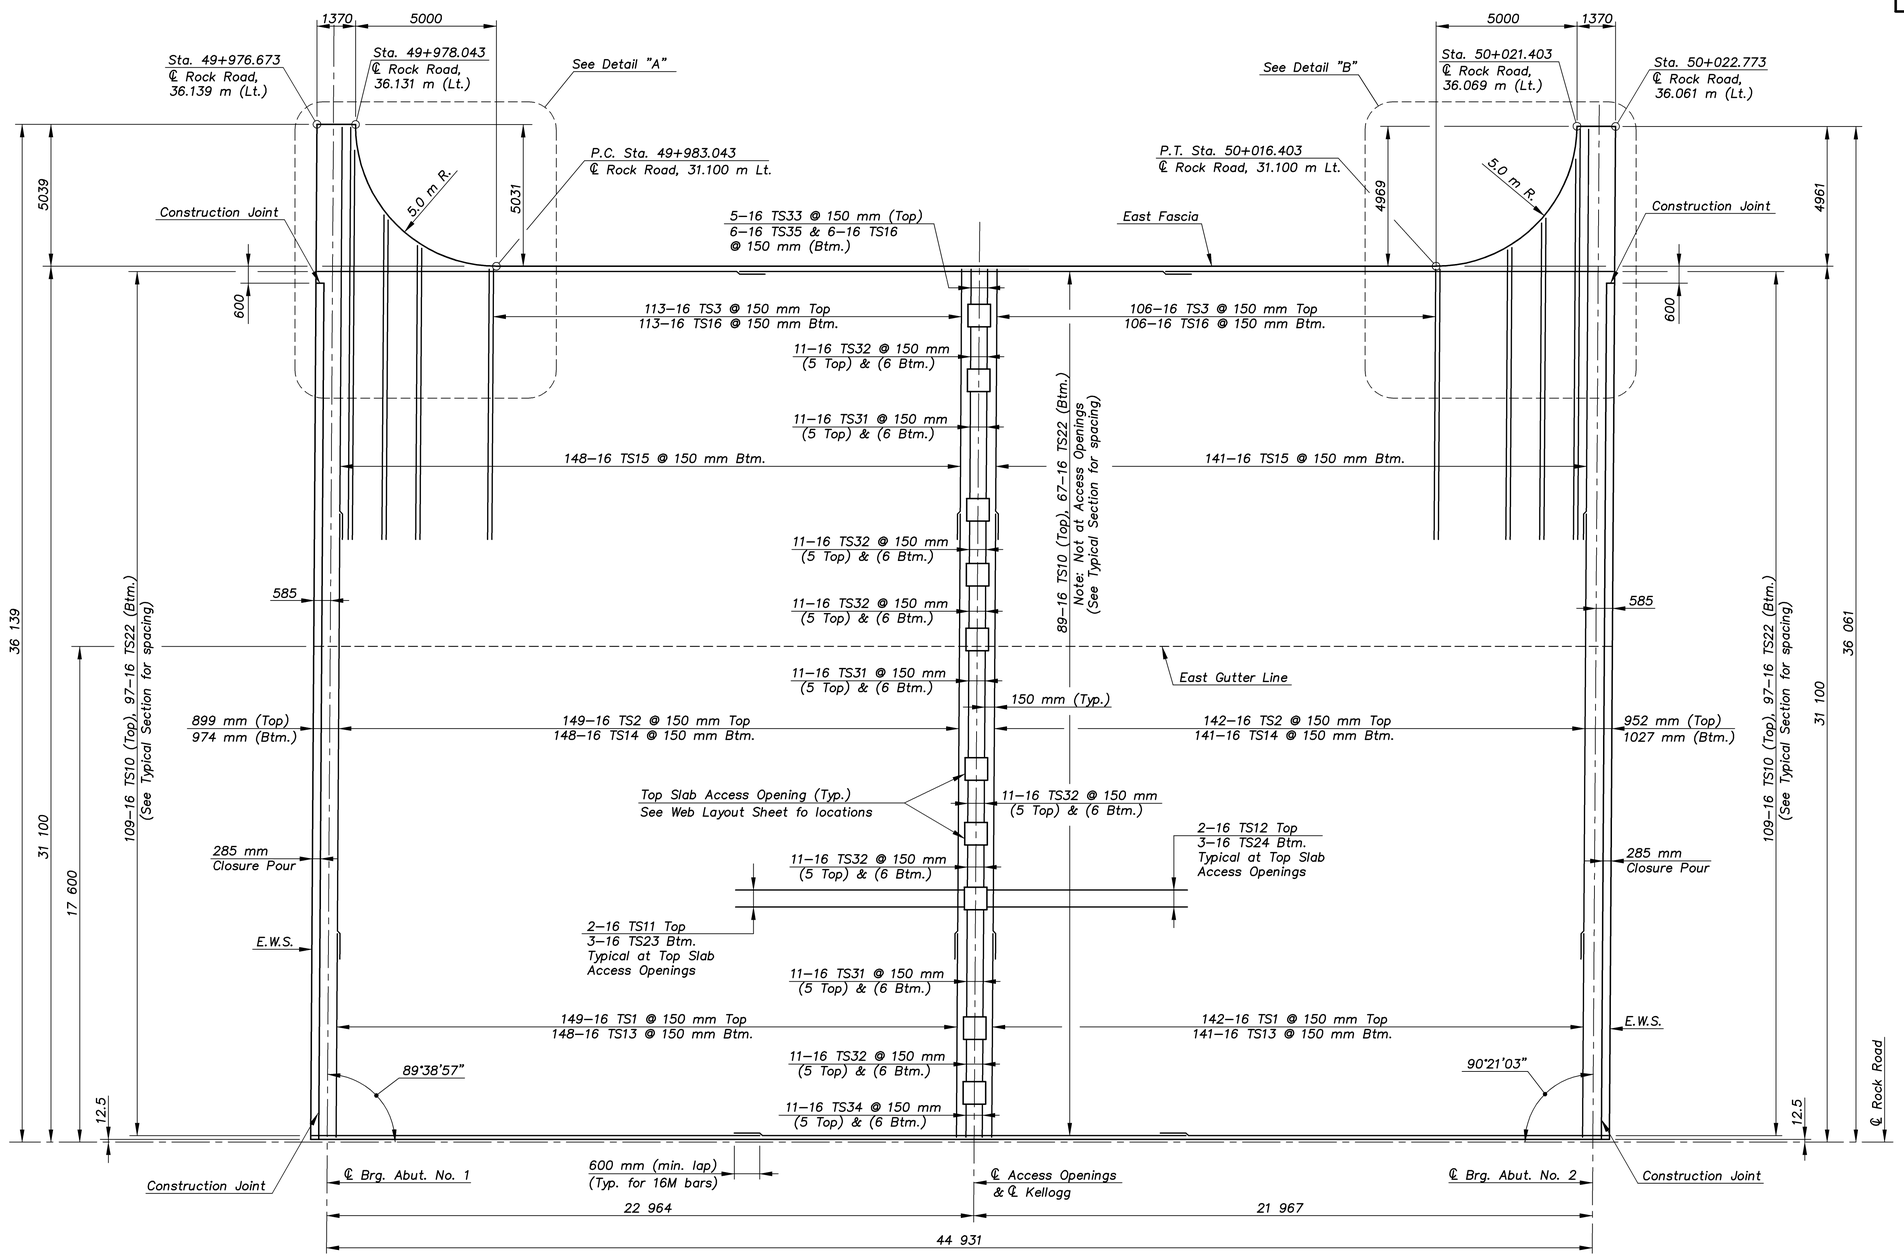

TOP SLAB PLAN VIEW

1:100

ROCK/SLAB

KANSAS DEPARTMENT OF TRANSPORTATION

BR. NO. 54–87–31.12(702) STA. 3+877.518

TOP SLAB PLAN (EAST BOX)

ROCK ROAD OVER KELLOGG AVENUE

Proj. No. 54–87 K–8258–01 SEDGWICK COUNTY

CFS

Cook, Flatt & Strobel
ENGINEERS, P.A.

DESIGNED	R.S.C.	SCALE	Varies
DETAILED	T.R.G.	DATE	
QUANTITIES	T.R.G.	SHEET	22 OF 41