STATE	PROJECT NO.	YEAR	SHEET NO.	TOTAL SHEETS
KANSAS	54–87 K–8258–01	2007	274	556

E.F. INDICATES EACH FACE.
N.F. INDICATES NEAR FACE.
F.F. INDICATES FAR FACE.

* NOTE: Paving Bricks and 16 mm Sandbed shall be included in the Roadway Quantities for payment.

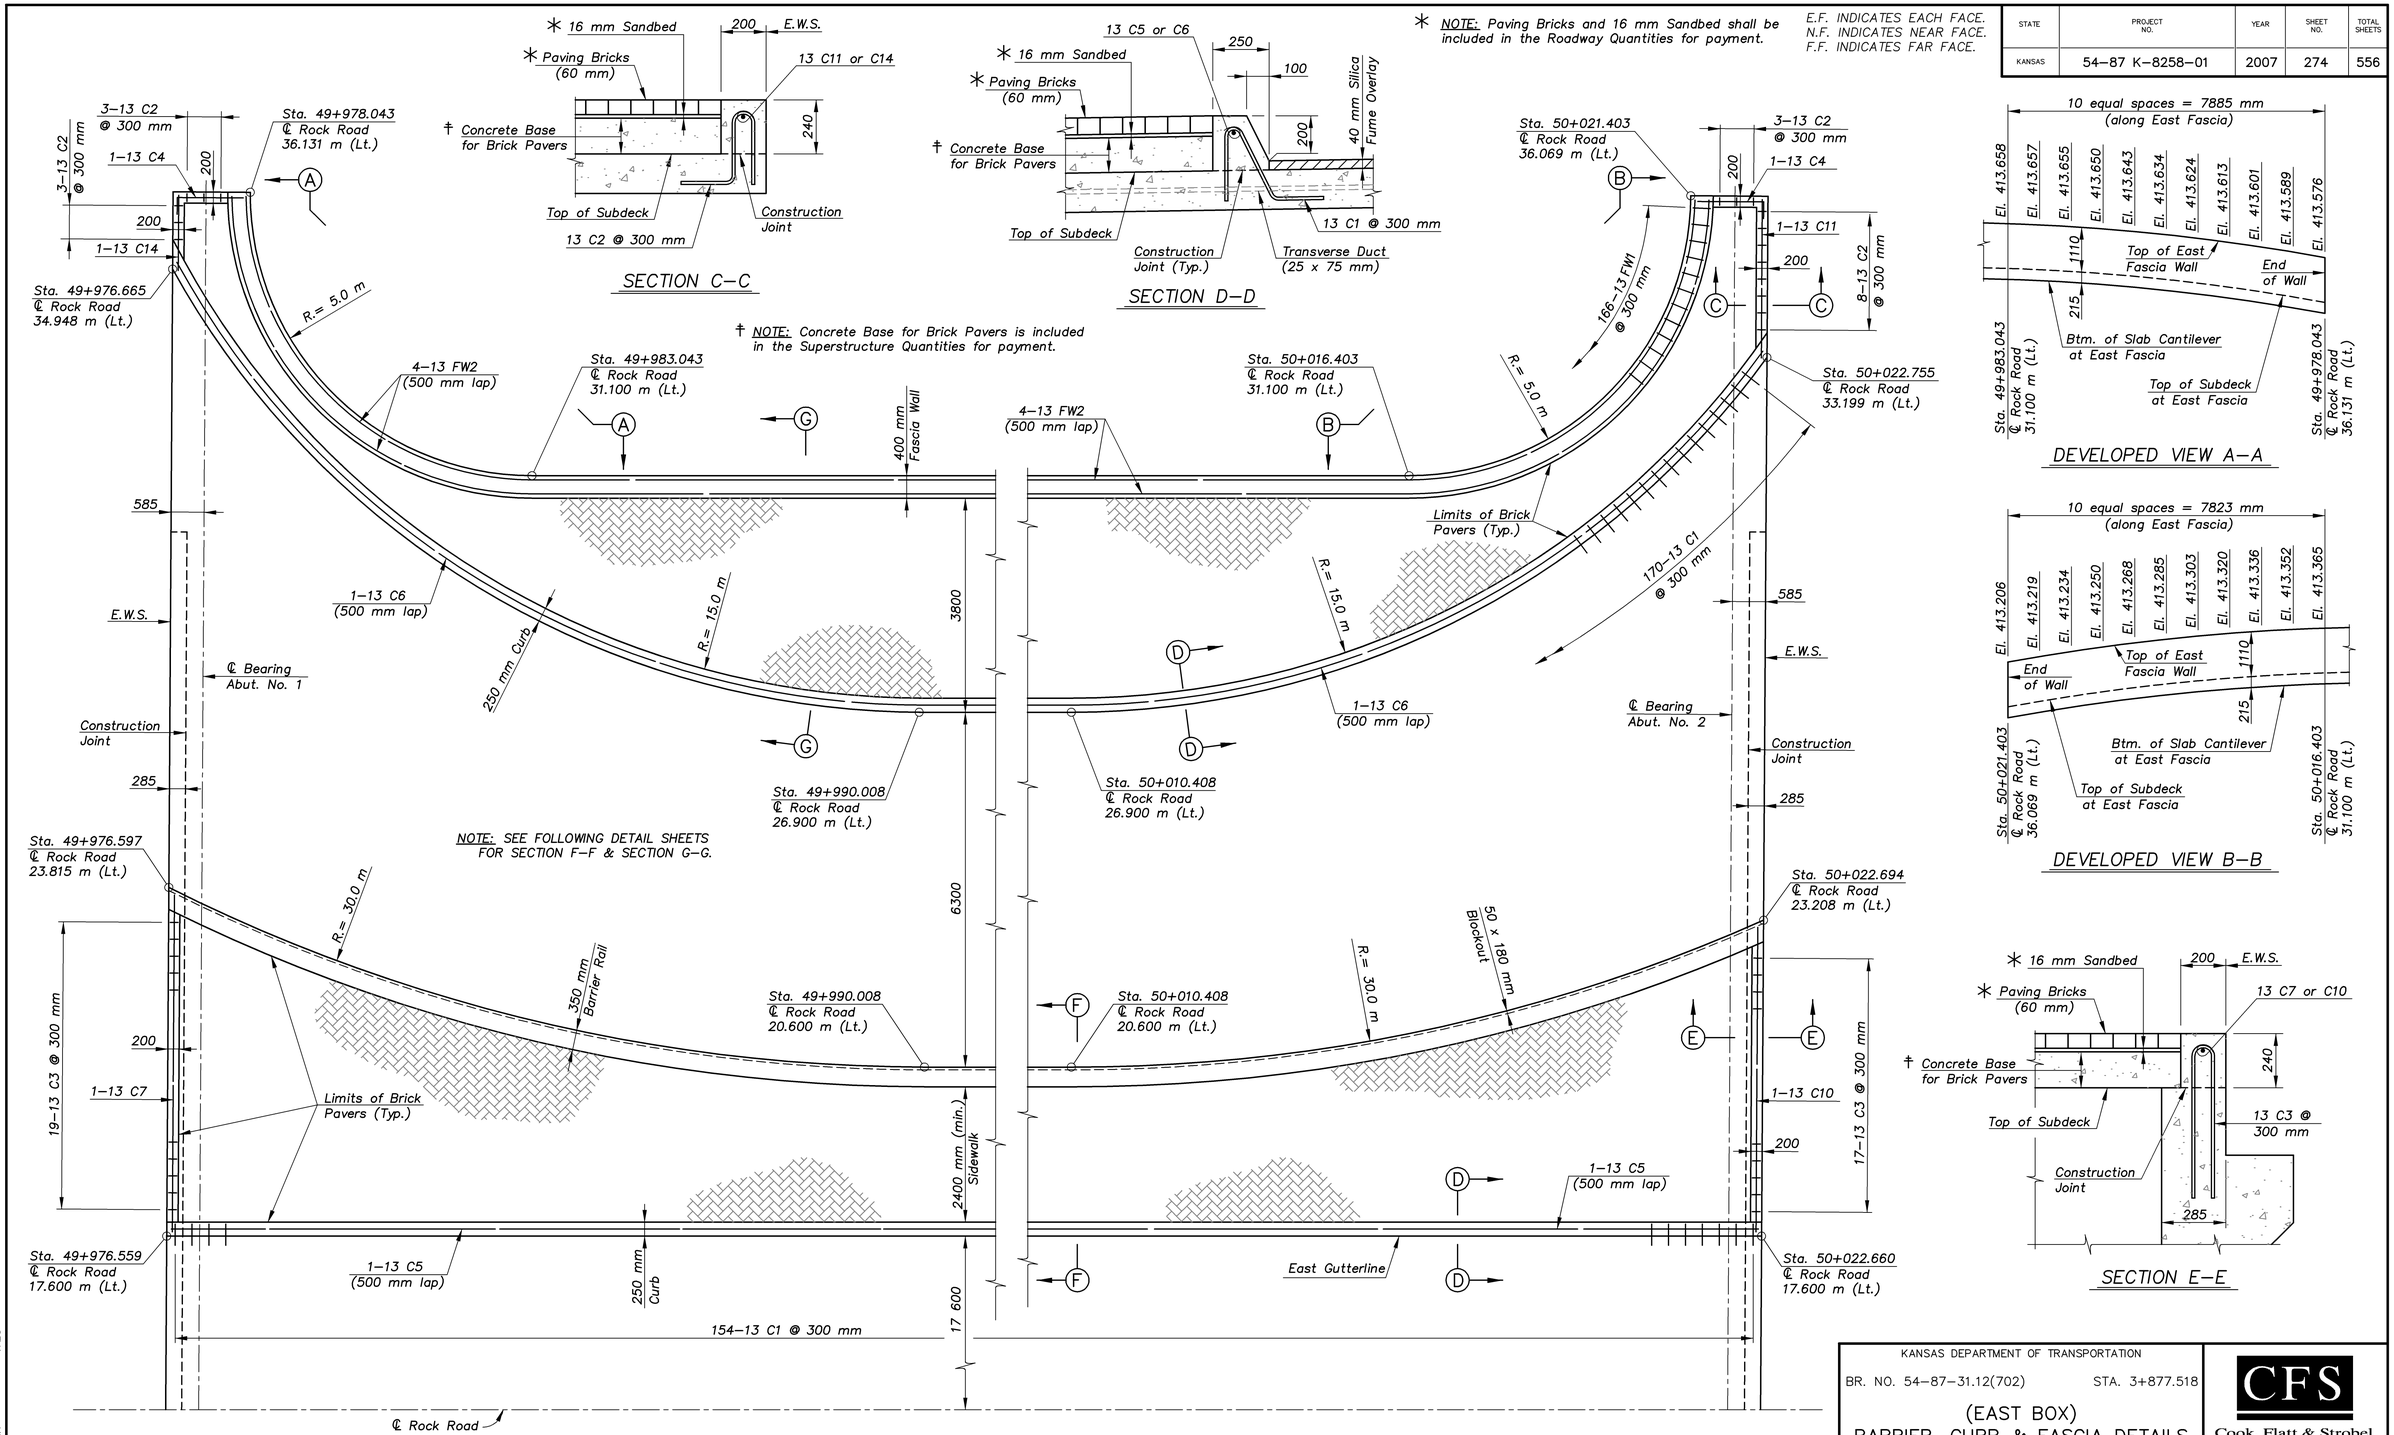

KANSAS DEPARTMENT OF TRANSPORTATION

BR. NO. 54–87–31.12(702) STA. 3+877.518

(EAST BOX)
BARRIER, CURB & FASCIA DETAILS
ROCK ROAD OVER KELLOGG AVENUE

Proj. No. 54–87 K–8258–01 SEDGWICK COUNTY

CFS
Cook, Flatt & Strobel
ENGINEERS, P.A.

DESIGNED	R.S.C.	SCALE	Varies
DETAILED	T.R.G.	DATE	
QUANTITIES	T.R.G.	SHEET	28 OF 41

1:20

ROCK/BARRIER