STATE	KDOT PROJECT NUMBER	YEAR	SHEET NUMBER	TOTAL SHEETS
KANSAS	54-87 K-8258-01	2007	316	556
			LS-11	

CHECKED BY	DATE
DWF	07/24/06
DWF	10/04/06

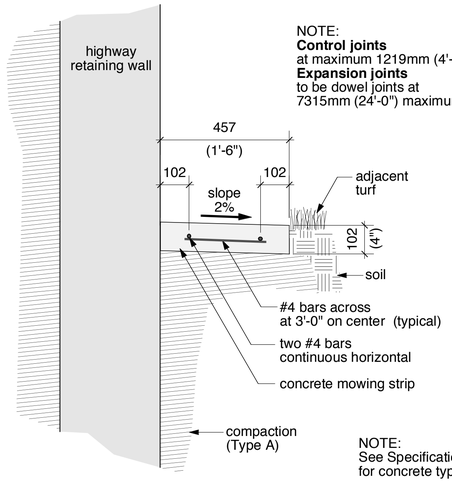

NOTE:
Control joints
at maximum 1219mm (4'-0") on center.
Expansion joints
to be dowel joints at 7315mm (24'-0") maximum.

NOTE:
See Specifications for concrete type.

1 LS 11 Concrete Mowing Strip — Section

0 100 200 400 **scale in millimeters**

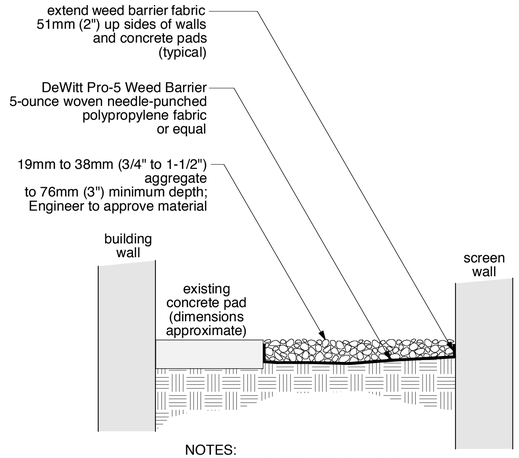

NOTES:
1. Slope grade below fabric to drain.
2. Where gravel is adjacent to turf, contain gravel with steel edging. (See Plan for layout.)

2 LS 11 Gravel Mulch behind Pump Station Screen Walls — Section

0 100 200 400 **scale in millimeters**

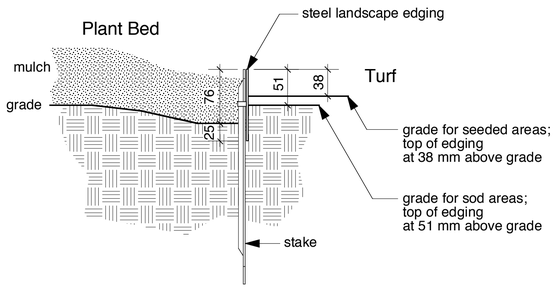

3 LS 11 Steel Edging at Plant Beds

0 50 100 200 **scale in millimeters**

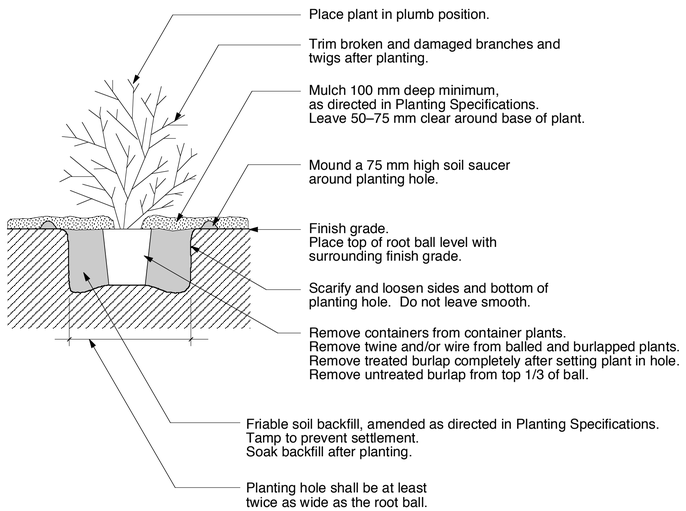

4 LS 11 Shrub Planting Diagram

no scale

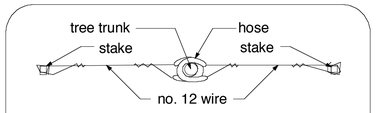

Stake Layout Plan

Note: Approved tie strap is an acceptable substitute

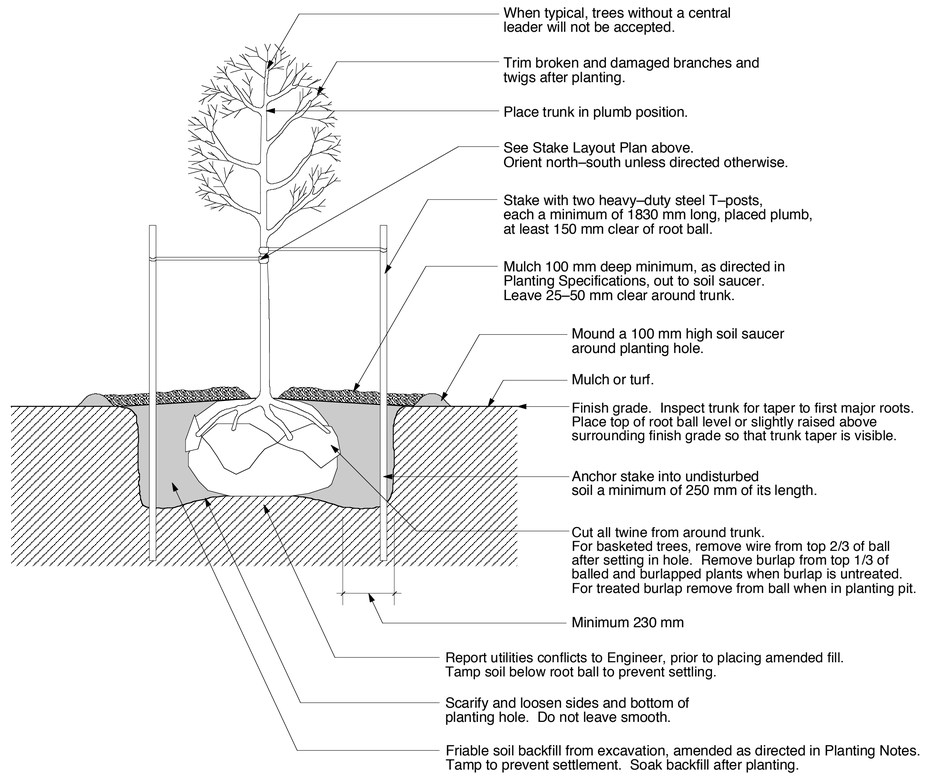

5 LS 11 Tree Planting and Staking Diagram

no scale

Plotted: 100606	SCALE 1:500
Drawn by: DJF	File: 03001 kellogg/rock

Cook, Flatt & Strobel
ENGINEERS, P.A.

LANDSCAPE ARCHITECTS PLANNERS
rice•foster associates
project 03001
J. Michael Rice, AIA
David W. Foster, ASLA
Debra J. Foster
1415 East 2nd Street
Wichita, KS 67214
tel 316-262-4525
fax 316-262-7316

KANSAS DEPARTMENT OF TRANSPORTATION

LANDSCAPE EAST KELLOGG DETAILS