STATE	PROJECT NO.	YEAR	SHEET NO.	TOTAL SHEETS
KANSAS	54-87 K-8258-01	2007	375	556

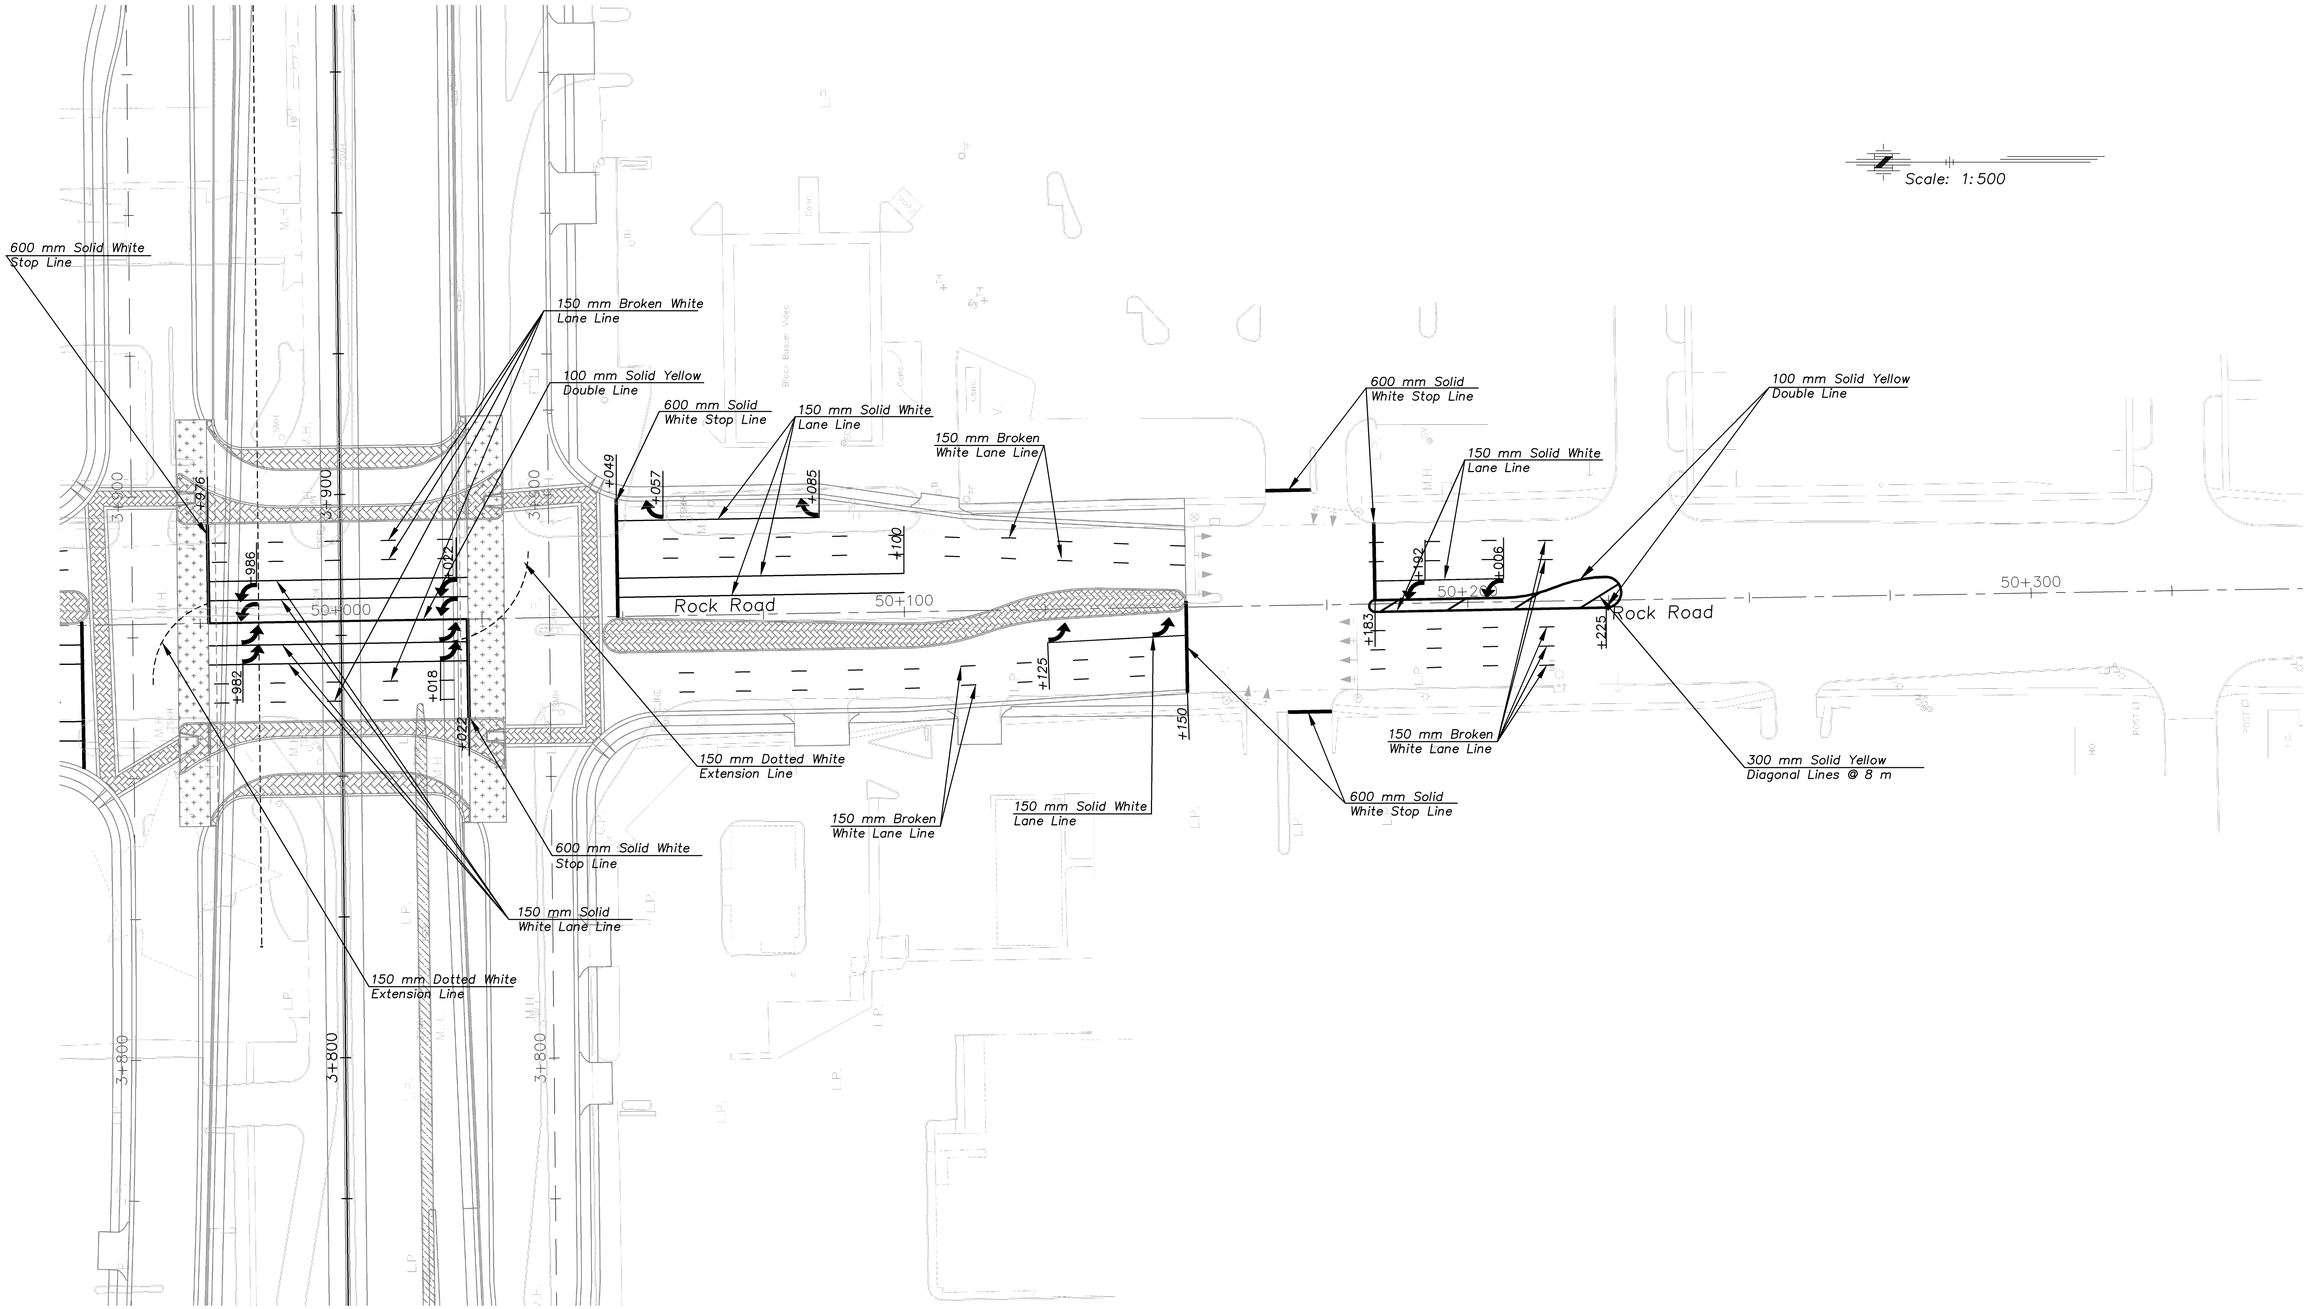

DATE	BY	REFERENCE NOTED	REFERENCE CHECKED

SCALE

Plotted:

Drawn by:

File:

CFS Cook, Flatt & Strobel ENGINEERS, P.A.

SCALE IN METERS

0 5 10 15 20 25

KANSAS DEPARTMENT OF TRANSPORTATION

ROCK RD.
STA. 49+975 TO STA. 50+230

J:\00011PH2 FINAL\FINAL\375 MARKING ROCK 49+975-50+240.dwg 10/10/2006 8:18:48 AM CST