STATE	PROJECT NO.	YEAR	SHEET NO.	TOTAL SHEETS
KANSAS	54-87 K-8258-01	2007	395	556

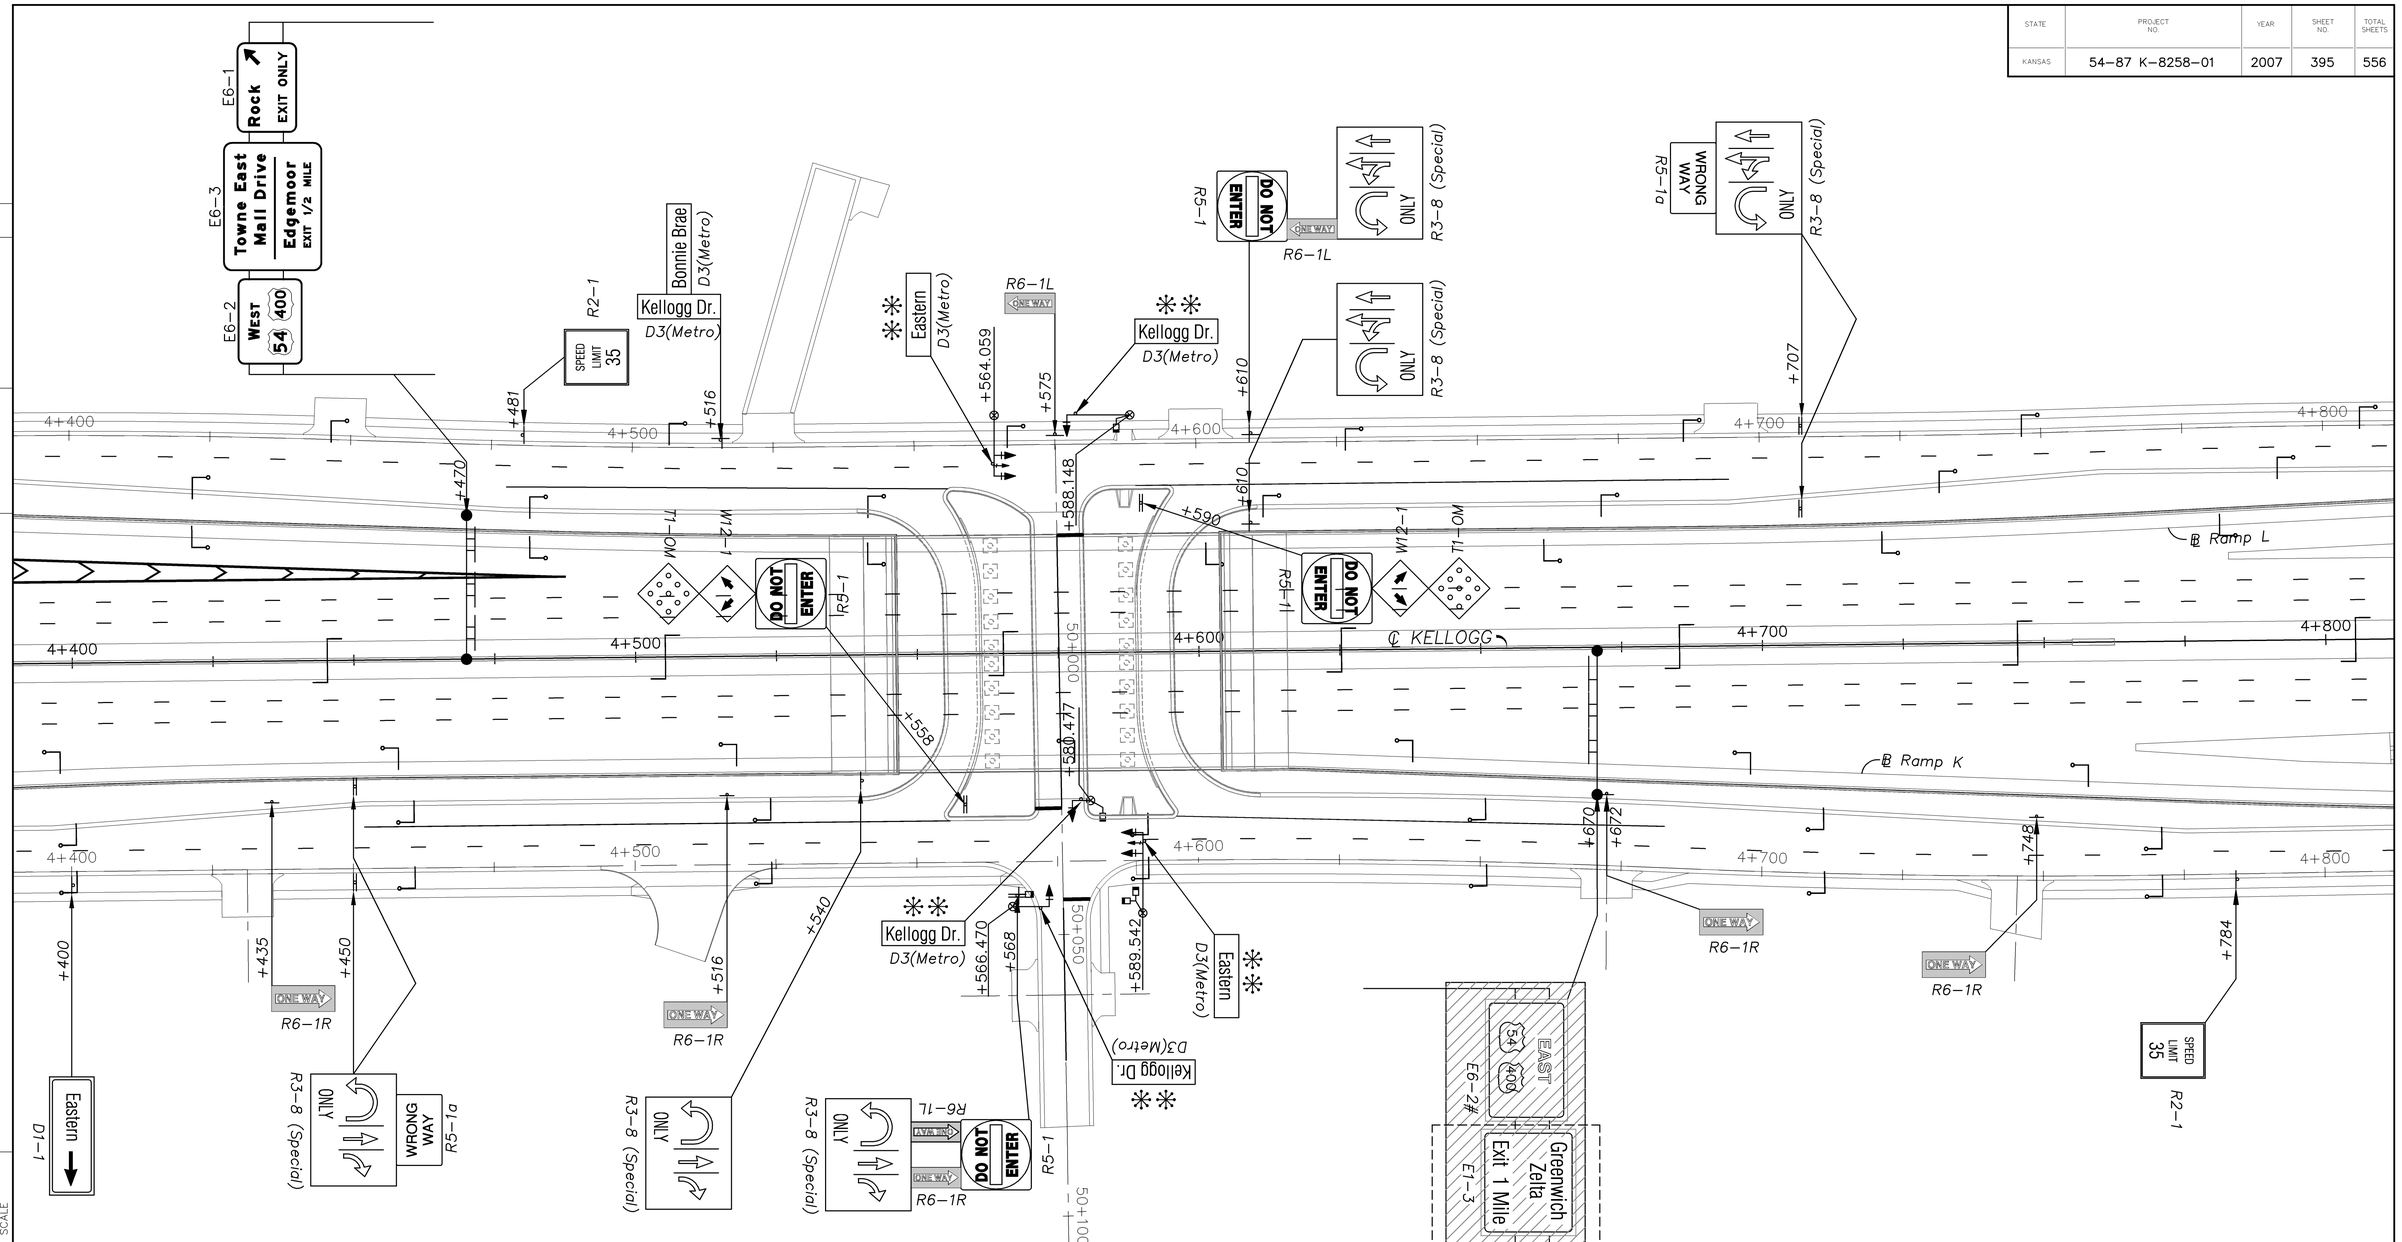

LEGEND

- Existing Sign Truss
- Future Sign(s)
- Sign
- Cantilever Overhead Sign
- Overhead Truss Sign

- * Signs To Be Placed As Directed By The Engineer.
- ** Signs Mounted On Signal Mast Arms. These Signs Will Be Subsidiary To Signals. See Signal Plans For Details.
- Signs To Be Mounted On Signal Pole.
- Signs To Be Relocated And Mounted On New Post
- Existing Signs To Remain
- # Contractor To Erect The Sign On A Truss Constructed Under Previous Contract.

FLEXIBLE DELINEATION	TYPE 'A' Type I	TYPE 'A' Type II	TYPE 'B' Type I	TYPE 'B' Type II
White	20	14	–	–
Yellow	–	–	–	–

RIGID DELINEATION #	TYPE 'A' U-Post	TYPE 'A' Bracket	TYPE 'B' U-Post	TYPE 'B' Bracket
White	–	12	–	–
Yellow	–	–	–	–

For information only. All bracket mounted delineators shall be subsidiary to concrete safety barrier or retaining wall. For details, see Sheet No.

KANSAS DEPARTMENT OF TRANSPORTATION

SIGNING PLAN
EAST KELLOGG
STA. 4+400 TO STA. 4+800

Cook, Flatt & Strobel ENGINEERS, P.A.

DATE	BY
REFERENCE NOTED	
REFERENCE CHECKED	

SCALE
Plotted:
Drawn by:
File:

J:\00011PH2 FINAL\SIGNING & MARKING\SIGNING P09.dwg 6/23/2006 4:14:06 PM CDT