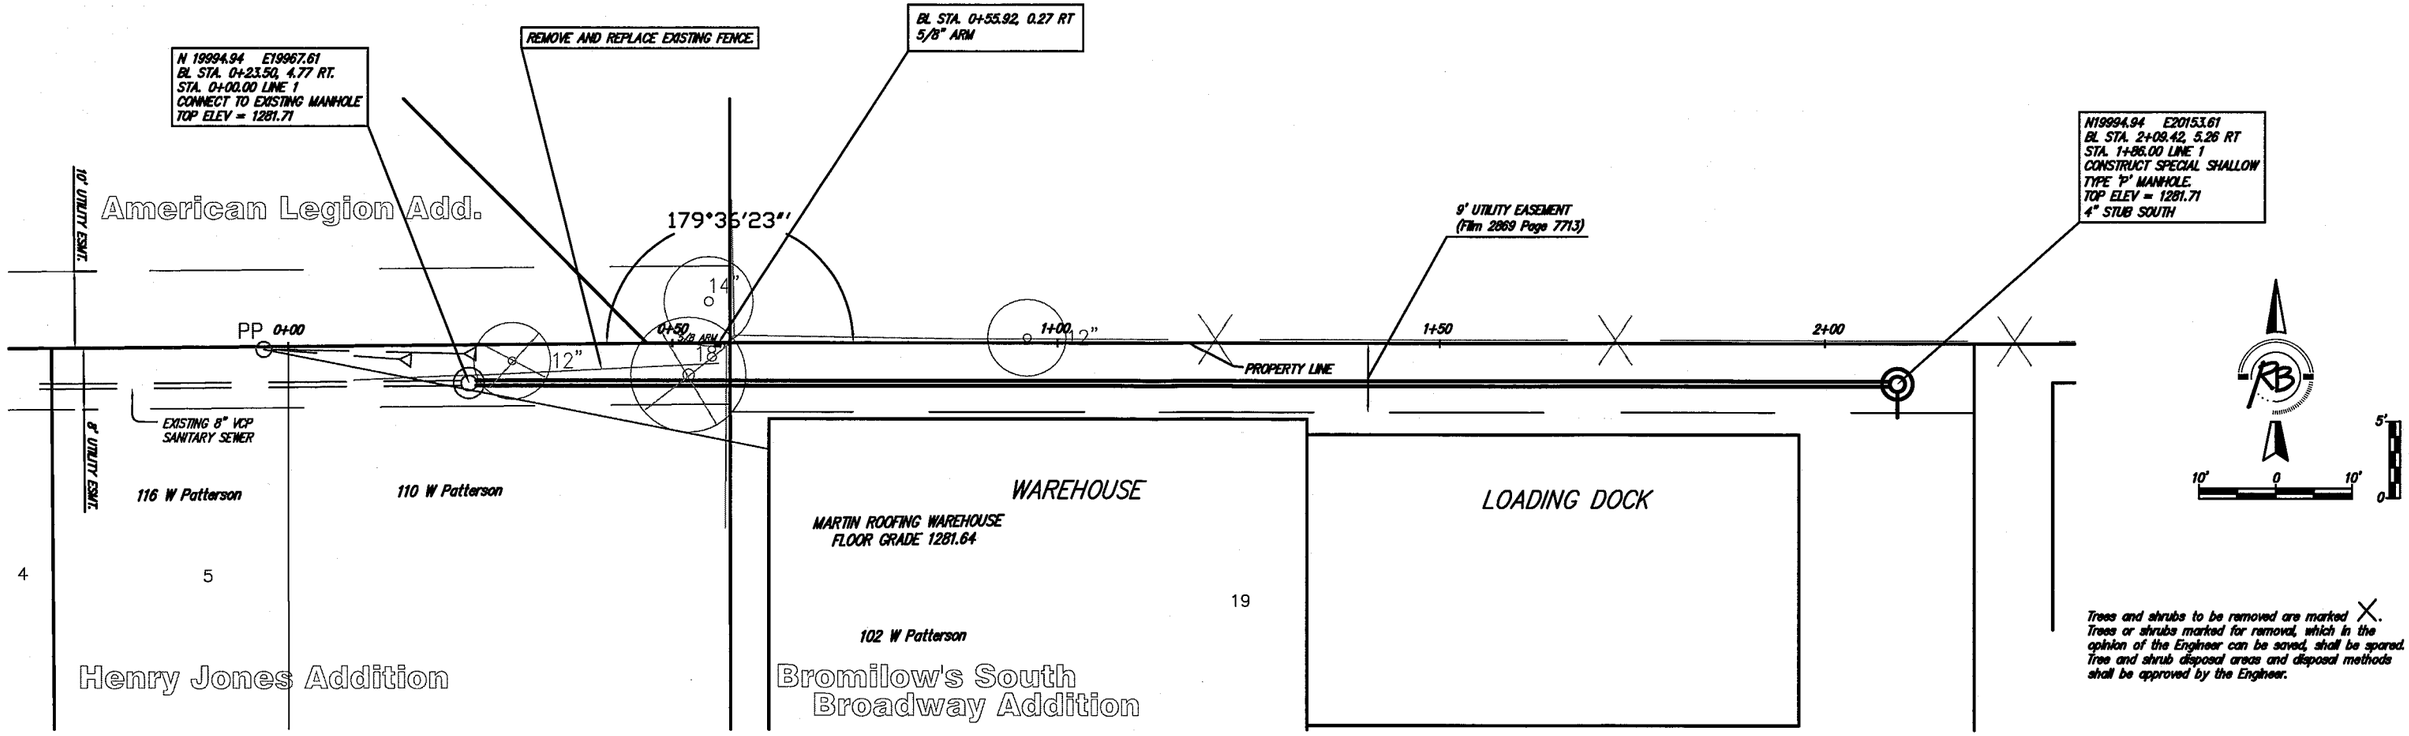

Trees and shrubs to be removed are marked X. Trees or shrubs marked for removal, which in the opinion of the Engineer can be saved, shall be spared. Tree and shrub disposal areas and disposal methods shall be approved by the Engineer.

REV. 8-21-08

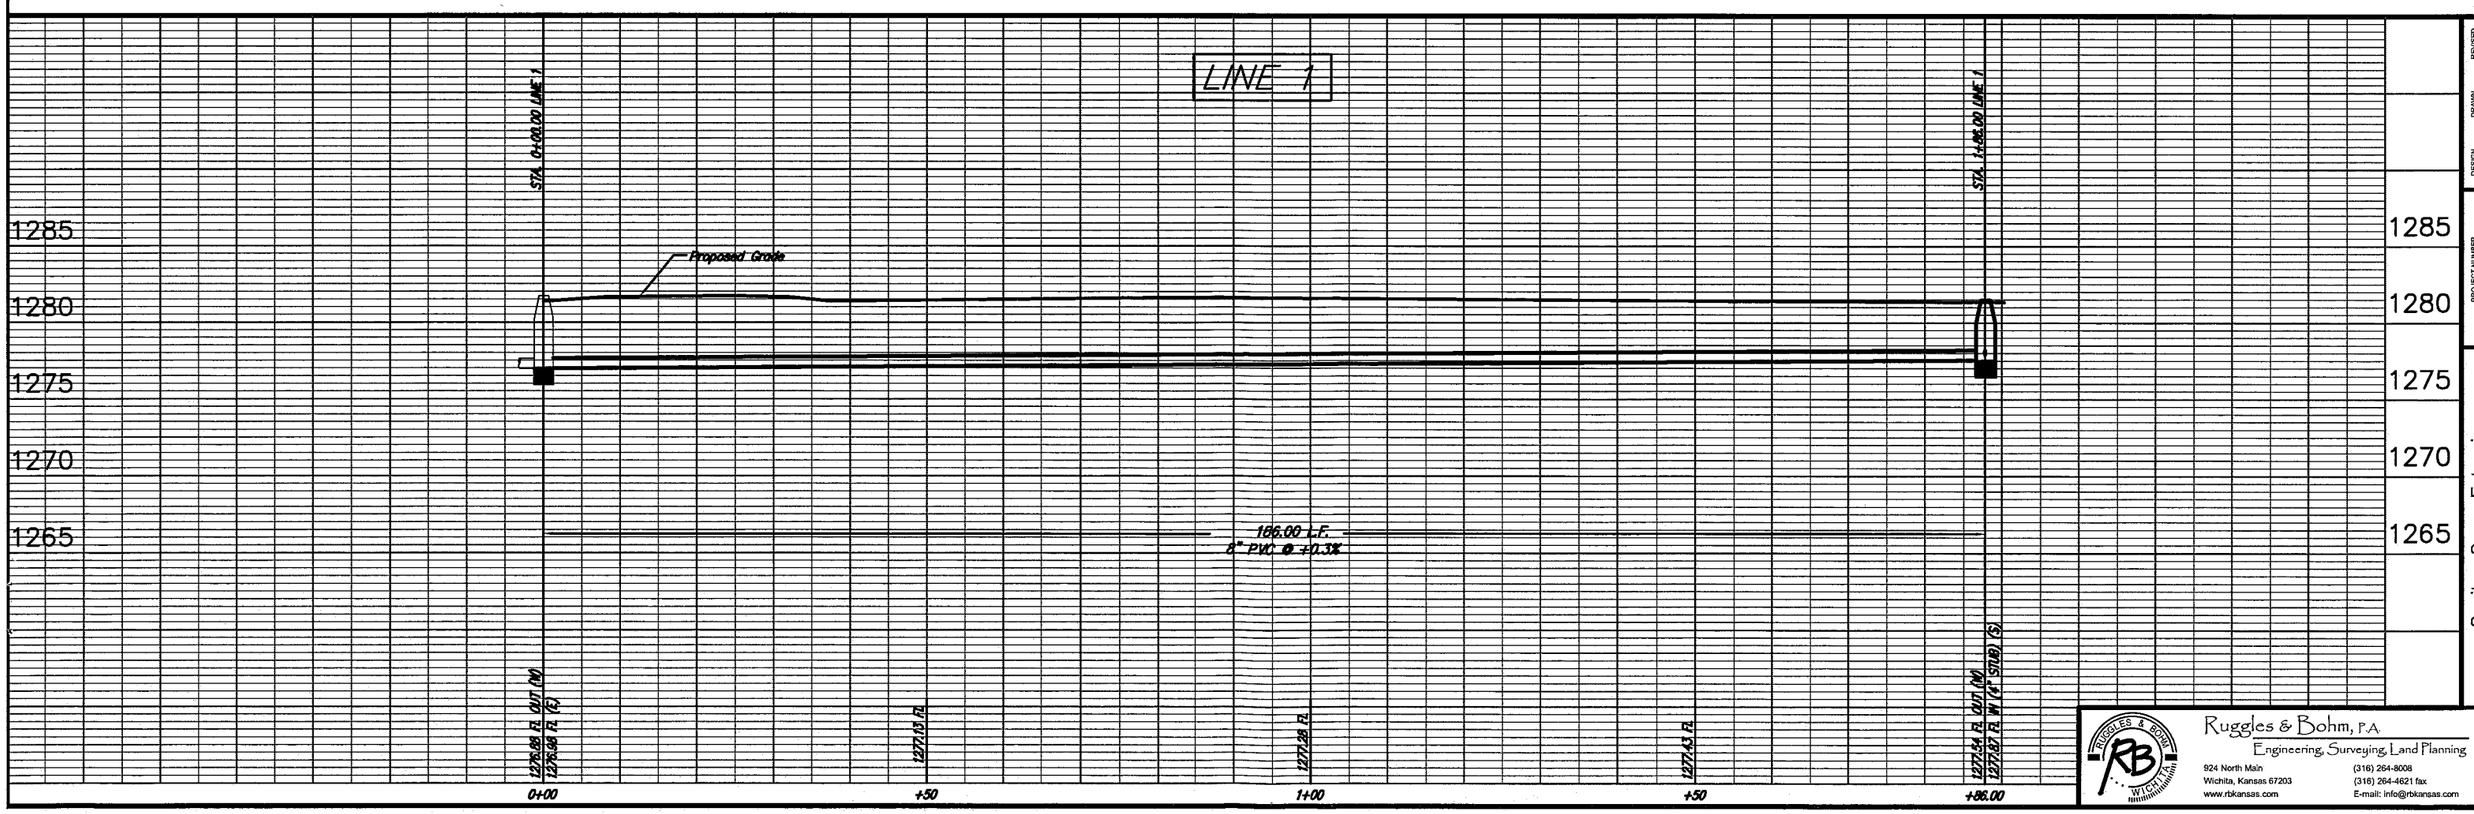

DESIGN PDC
DRAWN PDC
REVISED
UTILITY
DATE Nov. 29, 2004
REVIEW

PROJECT NUMBER 1507 PPS (607361)
DRAWING FILE Engineering Base

Sanitary Sewer Extension
TO SERVE LOT 19, BROMILOW'S
SOUTH BROADWAY ADDITION

Ruggles & Bohm, P.A.
Engineering, Surveying, Land Planning
924 North Main
Wichita, Kansas 67203
www.rbkansas.com
(316) 264-8008
(316) 264-4621 fax
E-mail: info@rbkansas.com

RB JOB 2861X
SHEET 2 OF 4