SCALE:
PLAN: LAT. & LONG. 0 20 40
PROFILE: HORIZ. SAME AS ABOVE
VERT.

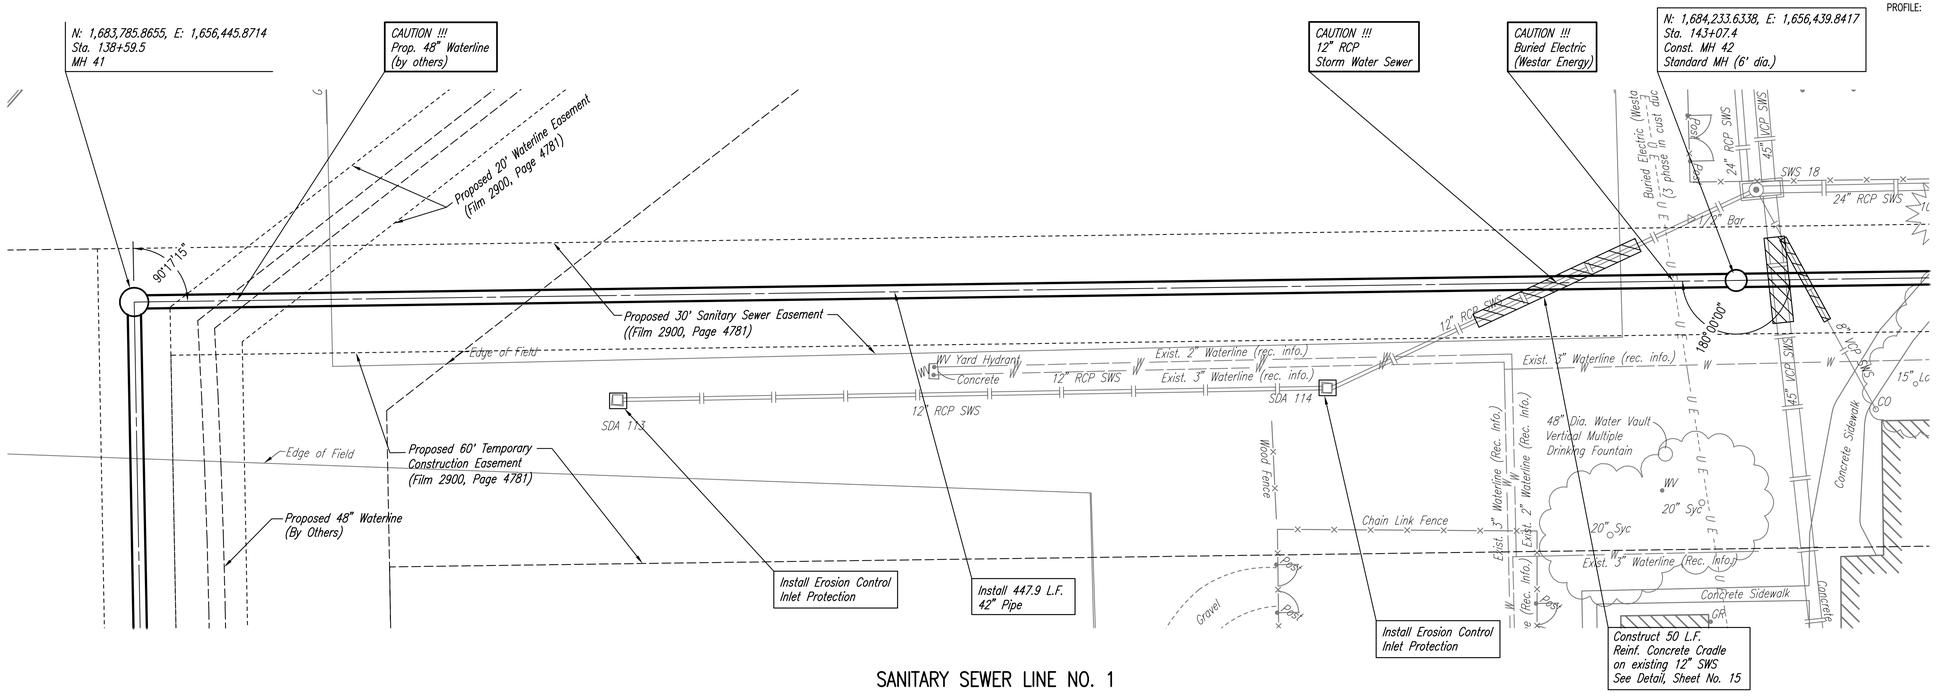

SANITARY SEWER LINE NO. 1

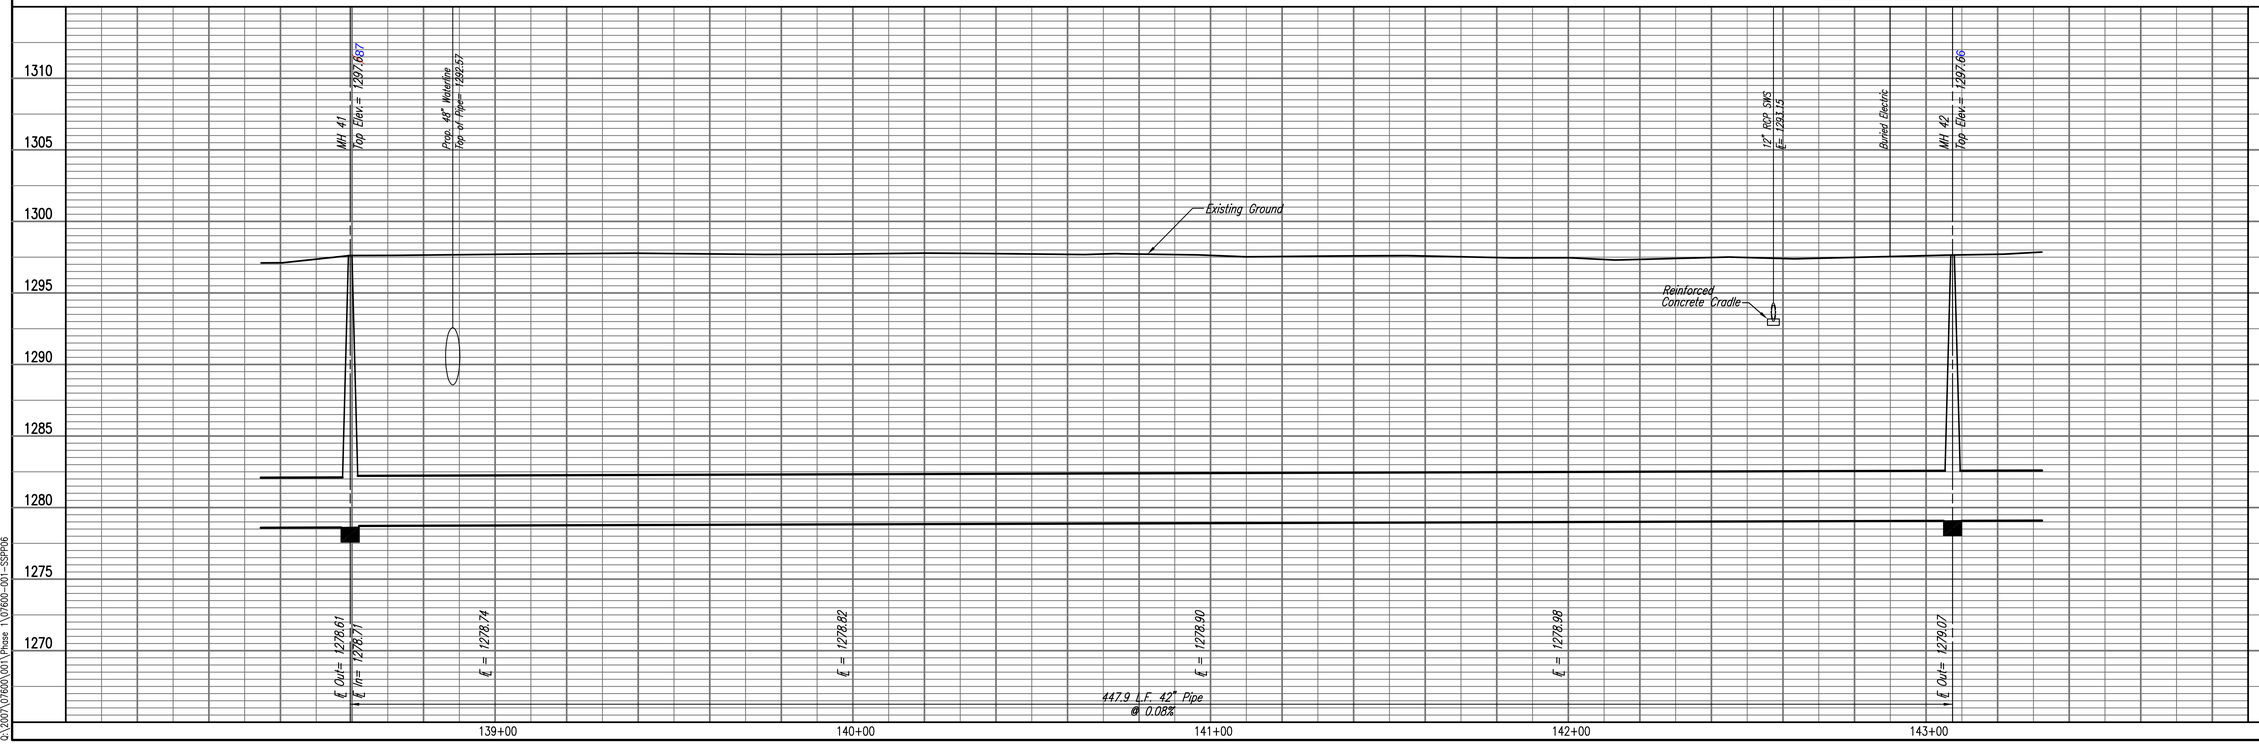

RELOCATION OF SANITARY SEWER NO. 23 INTERCEPTOR
PHASE 1: ENGLISH/I-135 TO KELLOGG/GROVE

SANITARY SEWER LINE NO. 1

JAMES L. ARMOUR, P.E. – CITY ENGINEER
CITY OF WICHITA PROJECT NO. 468-84375

Professional Engineering Consultants, P.A.
303 S. TOPEKA • WICHITA, KANSAS 67202
316.262.2691 • FAX 316.262.3003

Designed By MDK, EJB
Drawn By CSL, RJW
Job No. 35-07600-001
Date AUGUST 2008

Sheet 9 of 19

PLAN: BY | DATE | CHECKED | CHECKED

PROFILE: BY | DATE | CHECKED | CHECKED

Saved: 02-02-2009 8:48:48 AM by CSL
Plotted: 2-02-2009 8:49:41 AM by JAN
G:\2007\07600\001\Phase 1\07600-001-SSPP06