WICHITA TRANSIT ADDITION

TO WICHITA, SEDGWICK COUNTY, KANSAS

SCALE: 1"=50'

M = MEASURED DISTANCE
D = DEED DISTANCE

● = IRON SET (UNLESS OTHERWISE NOTED)

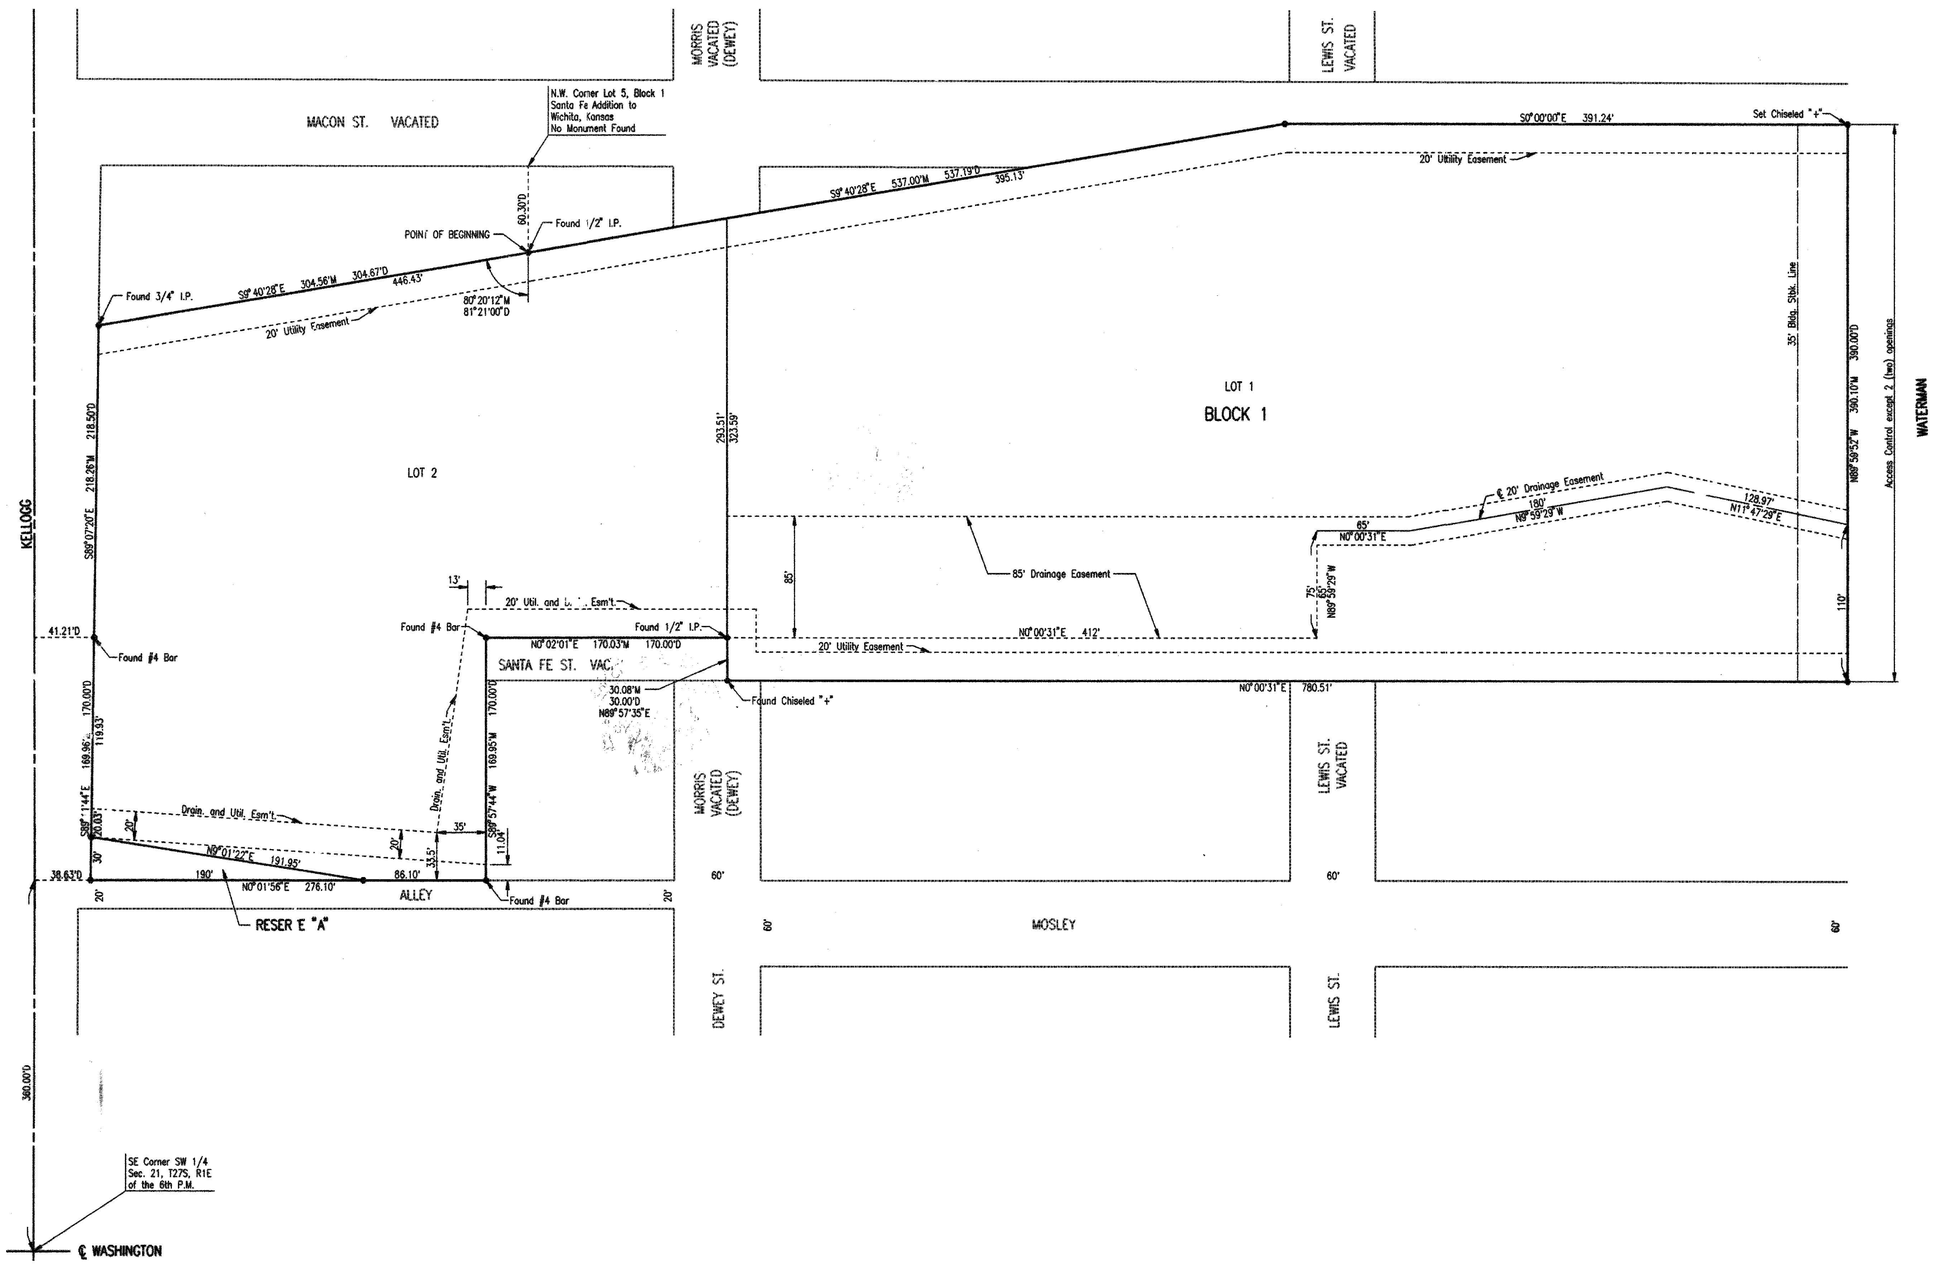

McCLUGGAGE VAN SICKLE & PERRY
125 S. WASHINGTON WICHITA, KANSAS 67202
P.O. BOX 3848 WICHITA, KANSAS 67201
PH. 316.262.0461 FAX 316.262.8465

CITY OF WICHITA PRIVATE PROJECT NO. 1520, PPW (607853)

CITY OF WICHITA

TRANSIT VAN MAINTENANCE / STORAGE FACILITY PROJECT

Wichita, Kansas

WICHITA TRANSIT ADDITION PLAT

109045

DATE: 01/29/2010

REVISIONS

Professional Engineering Consultants, P.A.
1010 E. Douglas, Wichita, Kansas 67202 316 262 2691 FAX 316 262 8203
www.pec1.com

CITY OF WICHITA

CV4.1

Saved 03-25-2010 8:39:37 AM by MJC
Plot Scale 1:50 03-25-2010 8:44:19 AM by MJC
J:\SENTOUT\2009\0969A\2010-03-18 to CGW Final\PPW\DWG's\108-CV4.1.Plot