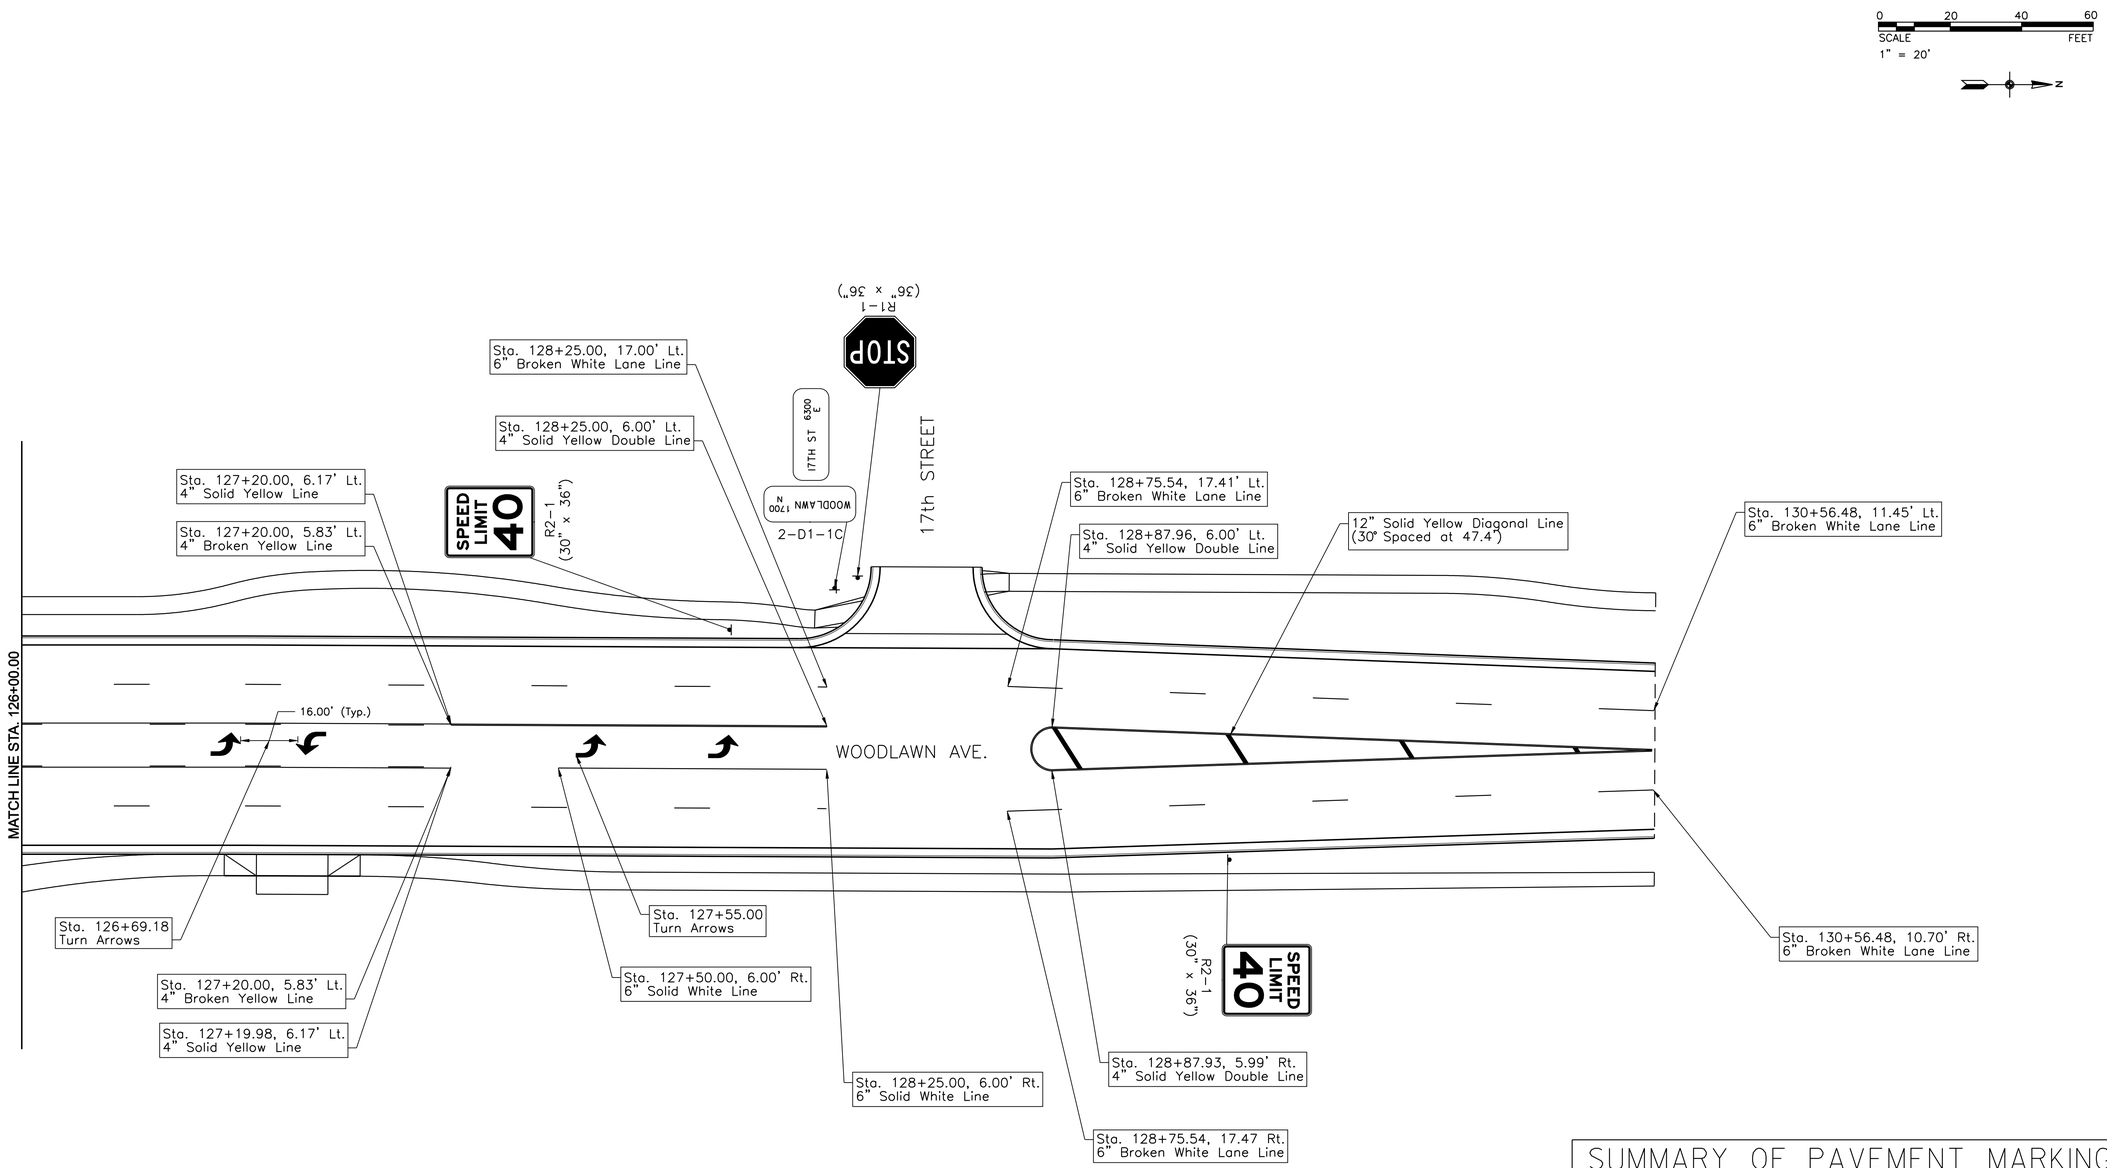

SUMMARY OF PAVEMENT MARKINGS & SIGNING

For Information Only. Signing and Pavement Marking are paid for by LUMP SUM.

ITEMS	TOTAL	UNITS
6" Solid WHITE Lane Line	175	ft
6" Broken WHITE Lane Line	392	ft
4" Broken YELLOW Line	102	ft
4" Solid YELLOW Line	409	ft
4" Solid YELLOW Double Line	1853	ft
12" Soild YELLOW Diagonal Line	59	ft
WHITE Left Turn Arrow	8	EACH
POSTS	6	EACH
SIGNS	8	EACH

TranSystems
245 NORTH WACO
SUITE 222
WICHITA, KANSAS 67202
PHONE: 316-303-3000
FAX: 316-303-0156

CONSULTANTS:

WOODLAWN AVENUE &
17TH STREET/FARMVIEW LANE
INTERSECTION IMPROVEMENTS

WICHITA, KANSAS

REVISIONS:

MARK	DATE	DESCRIPTION

PROJ NO: 472 84907
SCALE: 1" = 20'
DATE: 8/10/2010
DESIGNED BY: SGE
DRAWN BY: SGE
CHECKED BY: JRL

SHEET TITLE:
PLAN SHEET
STA. 126+00.00
TO
STA. 130+56.48

SHEET NO.
26

IF THIS DRAWING IS LESS THAN 22" X 36" IT IS A REDUCED SIZE DRAWING

ccbanka 8/10/2010 - 8:58:27 AM - g:\WI08\0002\ROAD\pmk-m01-102.dgn