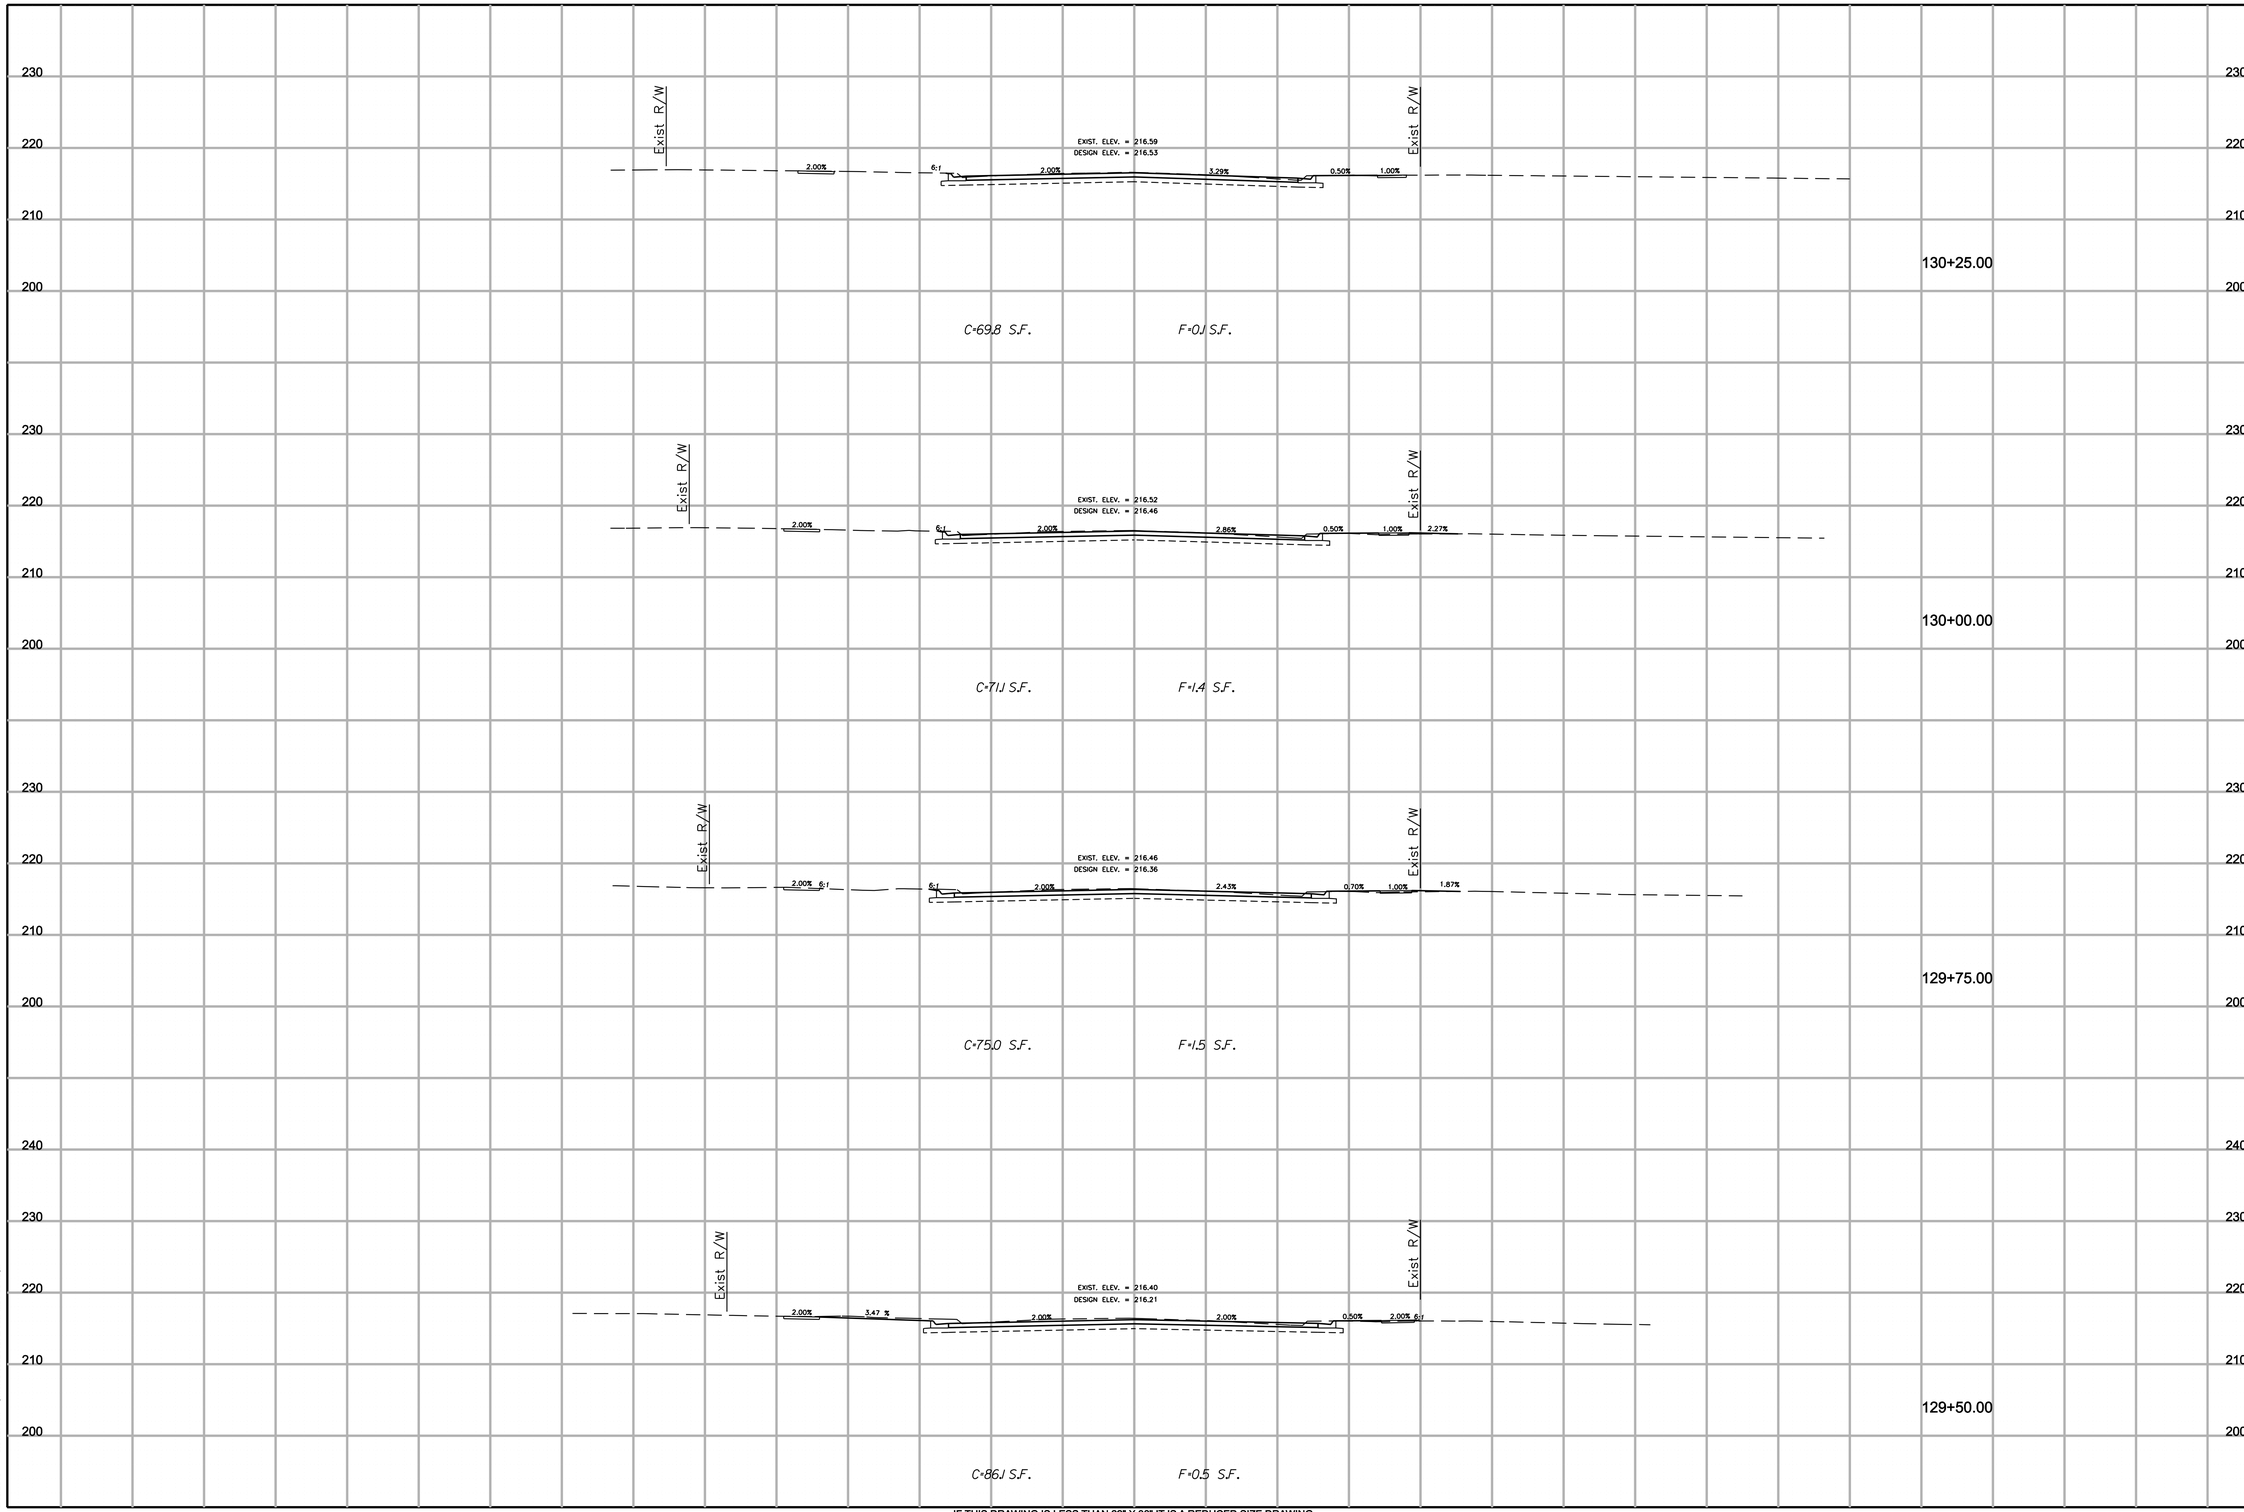

IF THIS DRAWING IS LESS THAN 22" X 36" IT IS A REDUCED SIZE DRAWING

TranSystems
245 NORTH WACO
SUITE 222
WICHITA, KANSAS 67202
PHONE: 316-303-3000
FAX: 316-303-0156

CONSULTANTS:

WOODLAWN AVENUE
17TH STREET/FARMVIEW LANE
INTERSECTION IMPROVEMENT

WICHITA, KANSAS

REVISIONS:

MARK	DATE	DESCRIPTION

PROJ NO: XXXXXXXXXX
SCALE: 1"=10'
DATE: 8/10/2010
DESIGNED BY: SGE
DRAWN BY: SGE
CHECKED BY: JRL

SHEET TITLE:

Woodlawn Avenue
129+50.00
to
130+25.00

SHEET NO. 49

SHEET 49 OF 50

cobarlis
8/10/2010 - 8:21:57 AM - g:\W080\0002\ROAD\cdw-m01-801.dgn