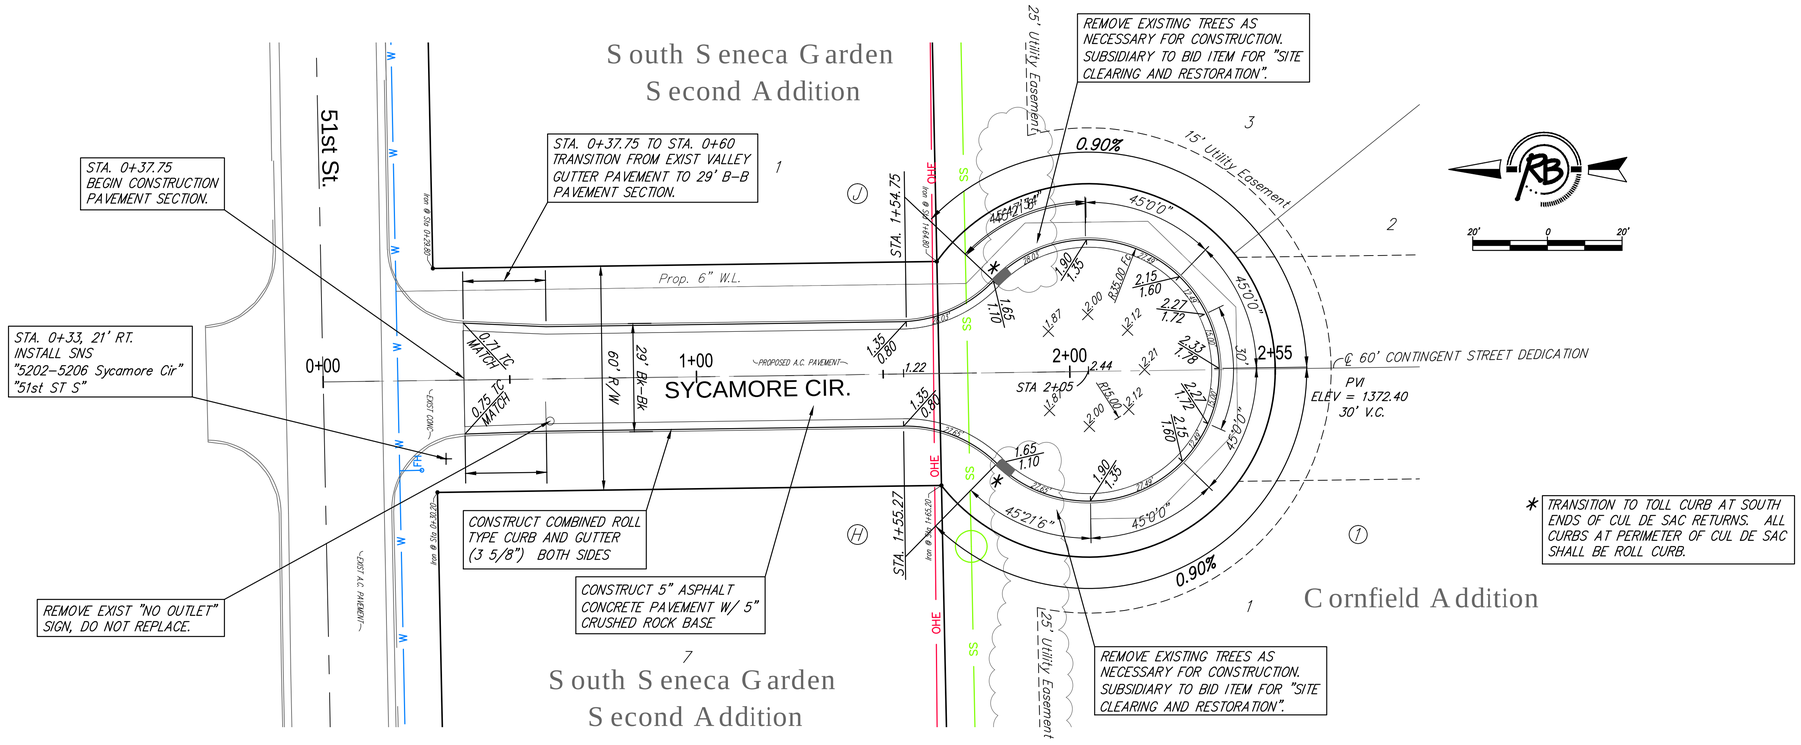

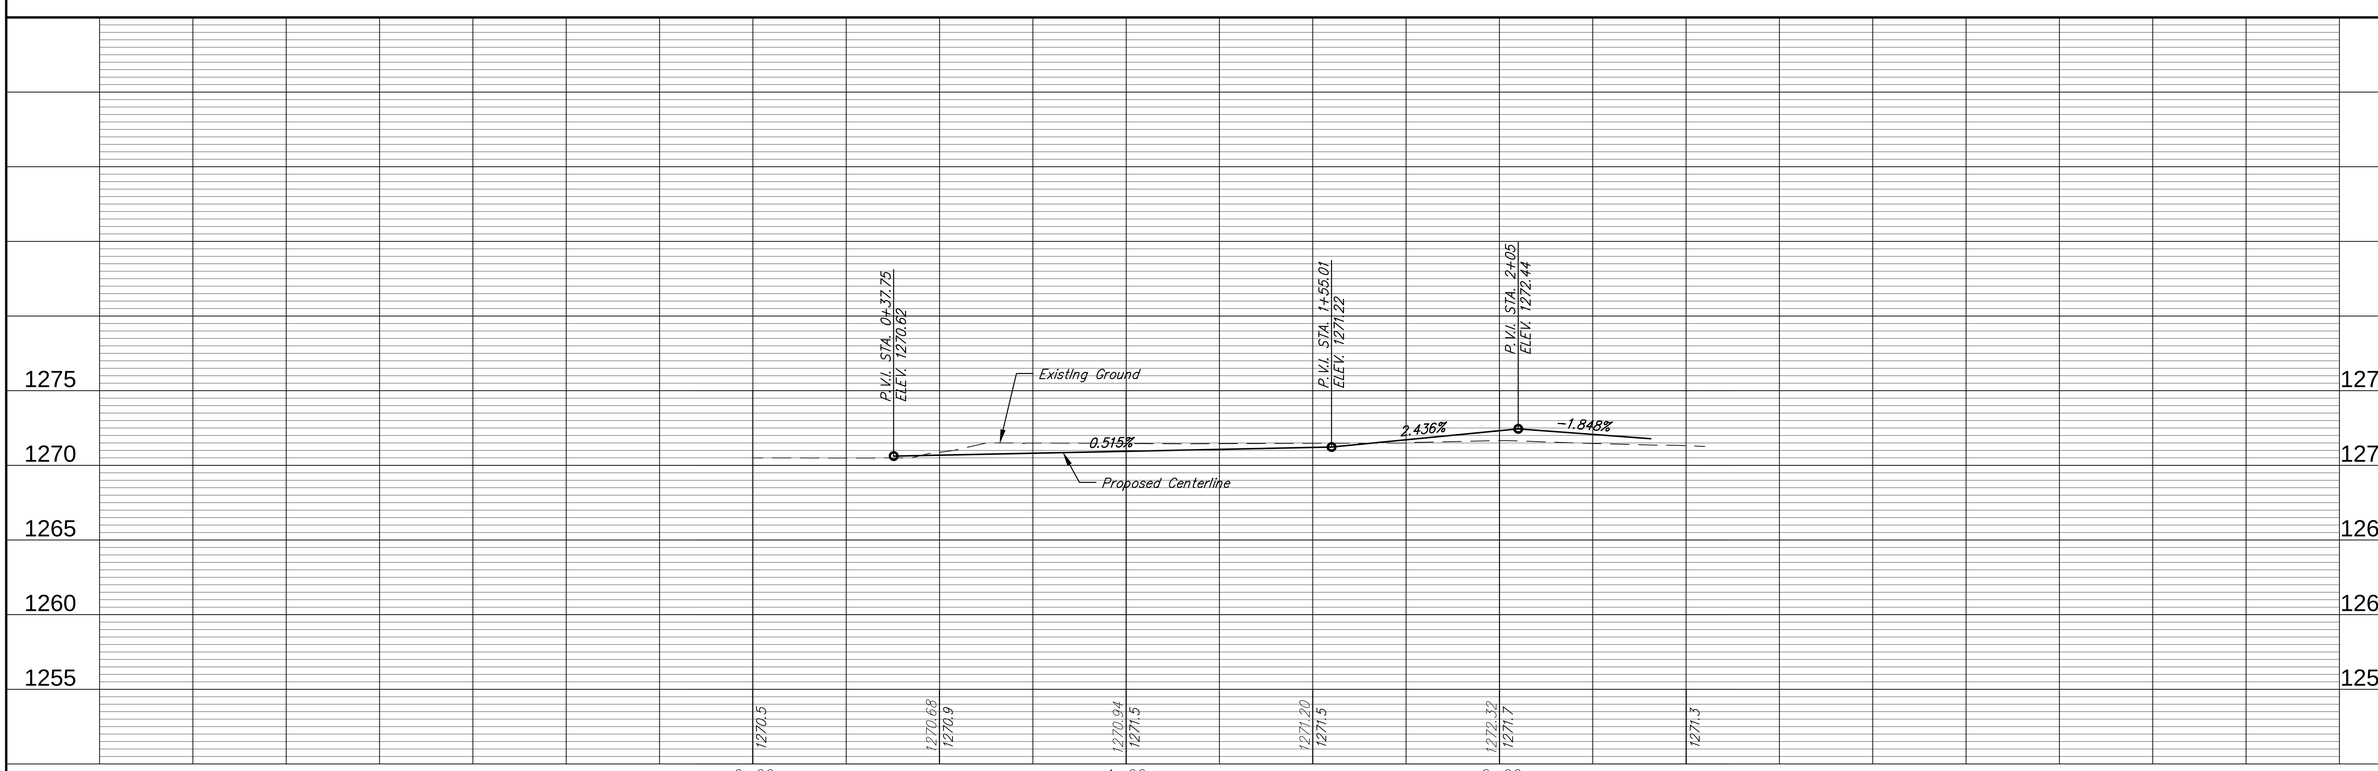

Ruggles & Bohm, P.A.
Engineering, Surveying, Land Planning
924 North Main
Wichita, Kansas 67203
www.rubohmkansas.com
(316) 264-9008
(316) 264-9011 fax
E-mail: info@rubohmkansas.com

DESIGN	AML
UTILITY	
DRAWN	AML
DATE	June 8, 2010
REVISED	
REVIEW	
PROJECT NUMBER	472-84871
DRAWING FILE	Paving (Plan 1)
RB JOB	3660E
SHEET	5 OF 12

PAVING IMPROVEMENTS
SYCAMORE CIR.
WICHITA, KANSAS