RESTHAVEN GARDENS OF MEMORY ADDITION
SCI Kansas
Funeral Services, Inc.
D-61683

Scale: 1"=20'

Sta. 215+15.7 SWS Line No. 200=
Sta. 5+00 SWS Line No. 205=
Sta. 121+00, 32.5' Lt. ℄ 119th St.
Construct Std. Type I Curb Inlet
L=10'-0" W=5'-0"
Install 30"x400.0' SWS (RCP,ACSP,PEP or PVCP) (S)
Install 15"x64.0' SWS (RCP) (W)
See Sh. No. 51, 57, 58
(211)

RESTHAVEN

Perm. Drainage Esmt. 70' ℄
30" Mul
25' Semcrude Pipeline Easement
15" Oak
8" Ced
32" Oso
18" Hac
32" Oak
32" Oak
32" Oak
Brush
Line 200
R/W=Exist. R/W 50' ℄
24" Oso
TVR
SemCrude 4" (High Pressure)(Rec. Info.)
Post
Post
Fiber Optic
KGS
CAUTION !!!
High Pressure Gas Line
Line 205
7
8
9
120
40
1
2
3
℄ 119th St.-Section Line
Asphalt
CAUTION !!!
16" Waterline
LP
Sign
WV
28"x20" CMP
C.O.W. 16" Water (Rec. Info.)
Chain Link
GVT
GMKR
3" Bush
2.5' ø Col.
12" Oak
Chain Link Fence
Gravel
Pampas Grass
Temp. Esmt.
R/W=Exist. R/W 50' ℄
WV
FH
℄ Beaumont St.
(212)
Sta. 5+64.0 SWS Line No. 205=
Sta. 121+00, 31.5' Rt. ℄ 119th St.
Construct Std. Type I Curb Inlet
L=10'-0" W=3'-0"
See Sh. No. 51, 57, 58
3" Sap
10" Bush
8" Map
Exist. R/W 40' ℄
10" Pear
6" Bush
10" Map
18" Map
R/W 50' ℄
8" Pear
5" Oak
10" Pear
Wood
20" Syc
24" Elm
24" Ash

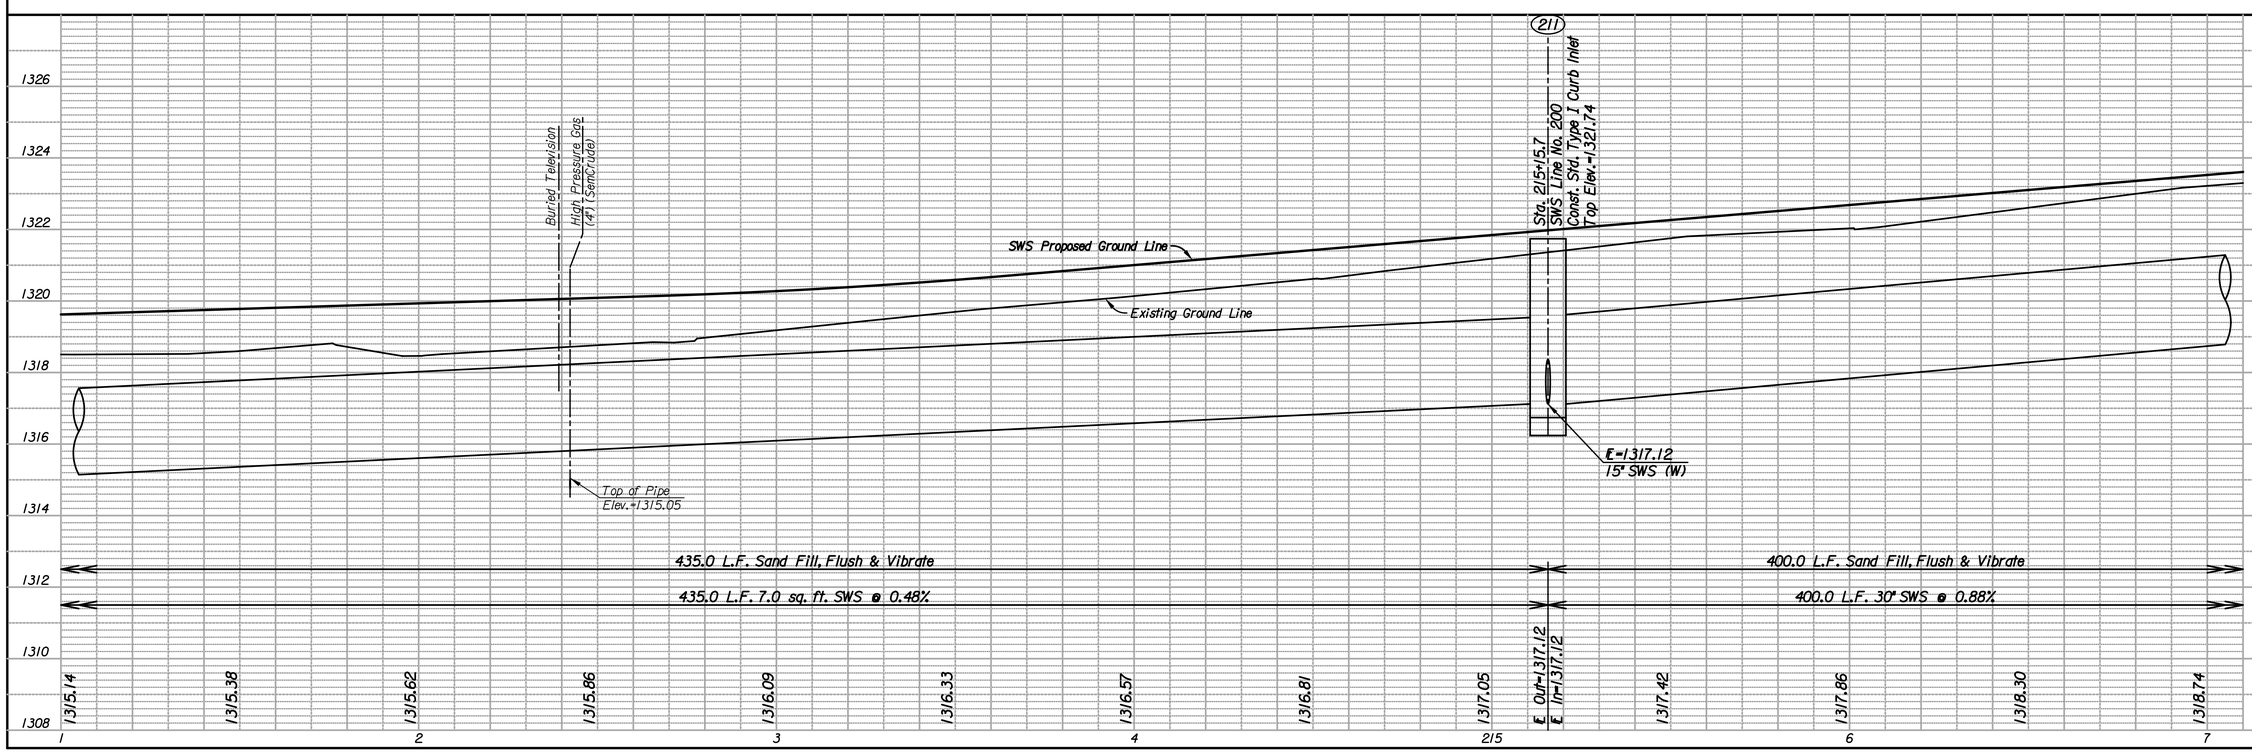

119TH STREET
STORM SEWER PLAN
LINE NO. 200
STA. 211+00 TO STA. 217+00
C.O.W. PROJ. NO. 472-84850

Professional Engineering Consultants, P.A.
303 S. TOPEKA • WICHITA, KANSAS 67202
316-262-2691 • FAX 316-262-3003

Job No. 05789
Date August 2010
Designed by CKC
Drawn by DRP

Plotted By: djb Date: 8/26/2010 2:45:50 PM
FILE: I:\2005\05789\SWS Profile\05789-pr211.dgn