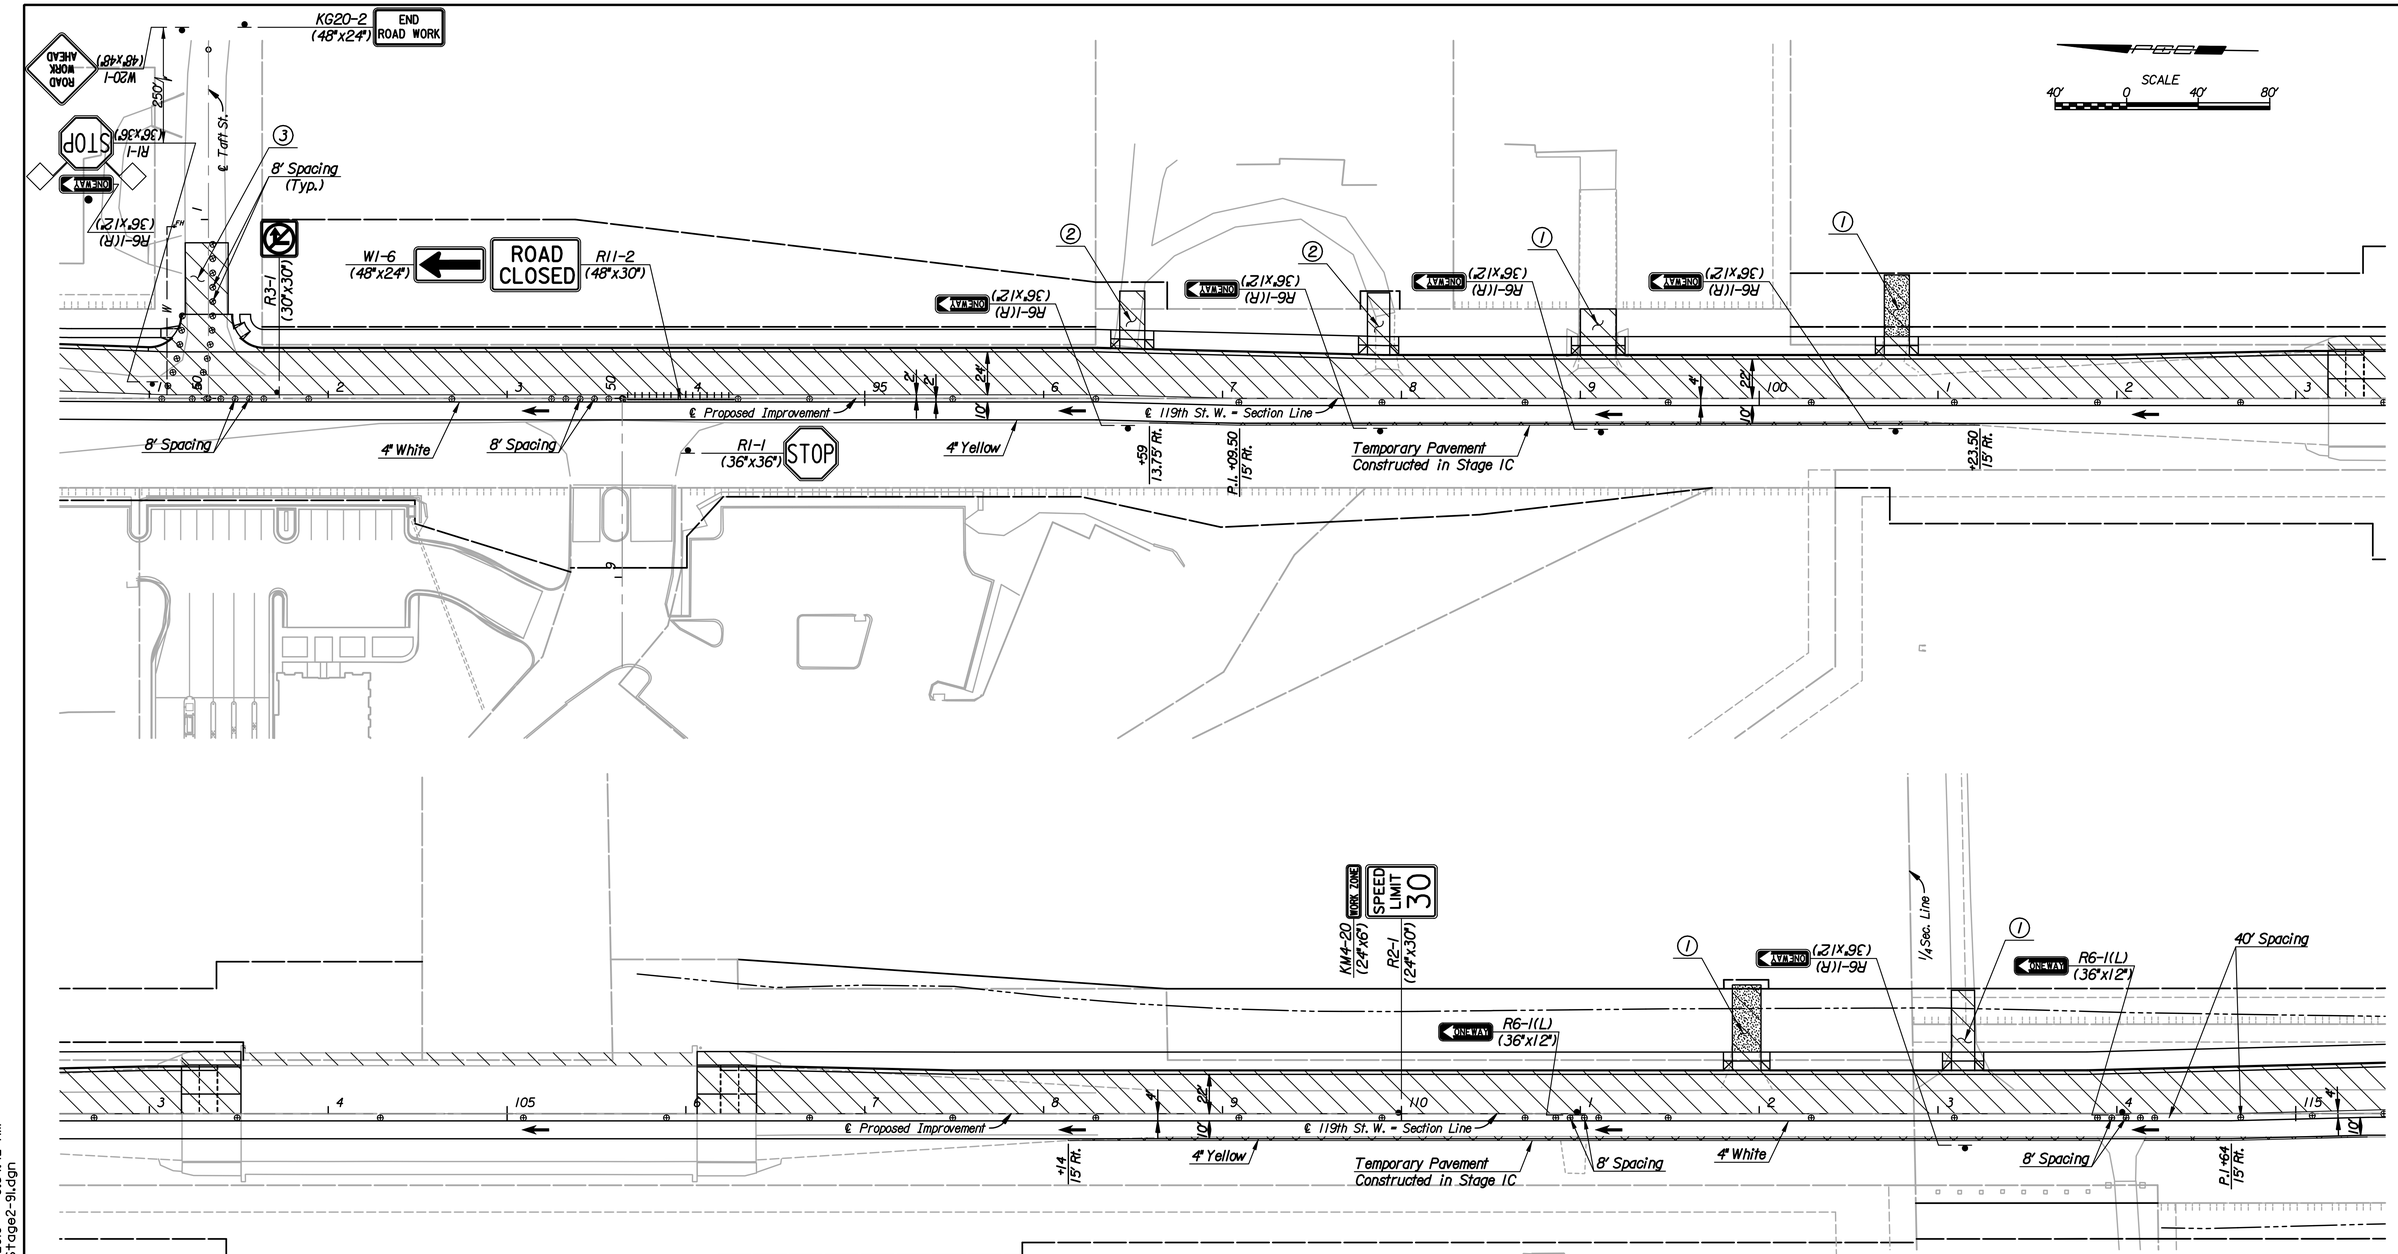


(1) Provide temporary all weather access to entrance at all times during construction.

(2) Provide temporary all weather access to 1 of 2 entrances at all times during construction.

(3) Construct entrance half at a time. Provide traffic control per MUTCD (Latest Edition). Maintain all weather access at all times during construction. Additional traffic control required is Subsidiary.

## LEGEND

- × Tubular Marker
- ⊕ Channelizing Device at 80' Spacing unless otherwise Noted.
- Traffic Control Sign
- ● Red Type "B" High Intensity Warning Light
- → Direction of Traffic
- Type III Barricades
- Work Area (New Pavement)
- Temporary Pavement for Detours

Note: Signs and barricades are shown diagrammatically only. Contractor will be responsible to install the required number of posts to support the installation.

Note: Utilities are not shown on Traffic Control Plans. The Contractor is responsible for verification as to type and location of underground utilities as may be necessary to avoid damage thereto. The Contractor is responsible for repairing any damage to underground utilities.

| No. | Revision | By | Date |
|---|---|---|---|

119TH STREET

# TRAFFIC CONTROL PLAN
## STAGE 2 - STA. 91+00 TO STA. 115+00

JAMES L. ARMOUR, P.E.-CITY ENGINEER
CITY OF WICHITA PROJECT NO. 472-84850


Professional Engineering Consultants, P.A.
303 S. TOPEKA • WICHITA, KANSAS 67202
316-262-2691 • FAX 316-262-3003


| | | | |
|---|---|---|---|
| Designed by | CKC | Job No. | 05789 |
| Drawn by | DRP | Date | August 2010 |

Sht. 98 of 152


Plotted By: svb Date: 9/7/2010 9:54:42 AM
FILE: I:\2005\05789\Traffic\05789-Stage2-91.dgn