FHWA REGION NO.	STATE	PROJECT NO.	FISCAL YEAR	SHEET NO.	TOTAL SHEETS
7	KANSAS	87 N-0394-01	2010	16	129

BENCHMARK:
BM #4 – City of Wichita Disc Located in the Northeast Corner of the Intersection of 47th Street South and Clarence Avenue Sta. 36+56, 54' Lt. Elev. = 1272.50 (MSL)

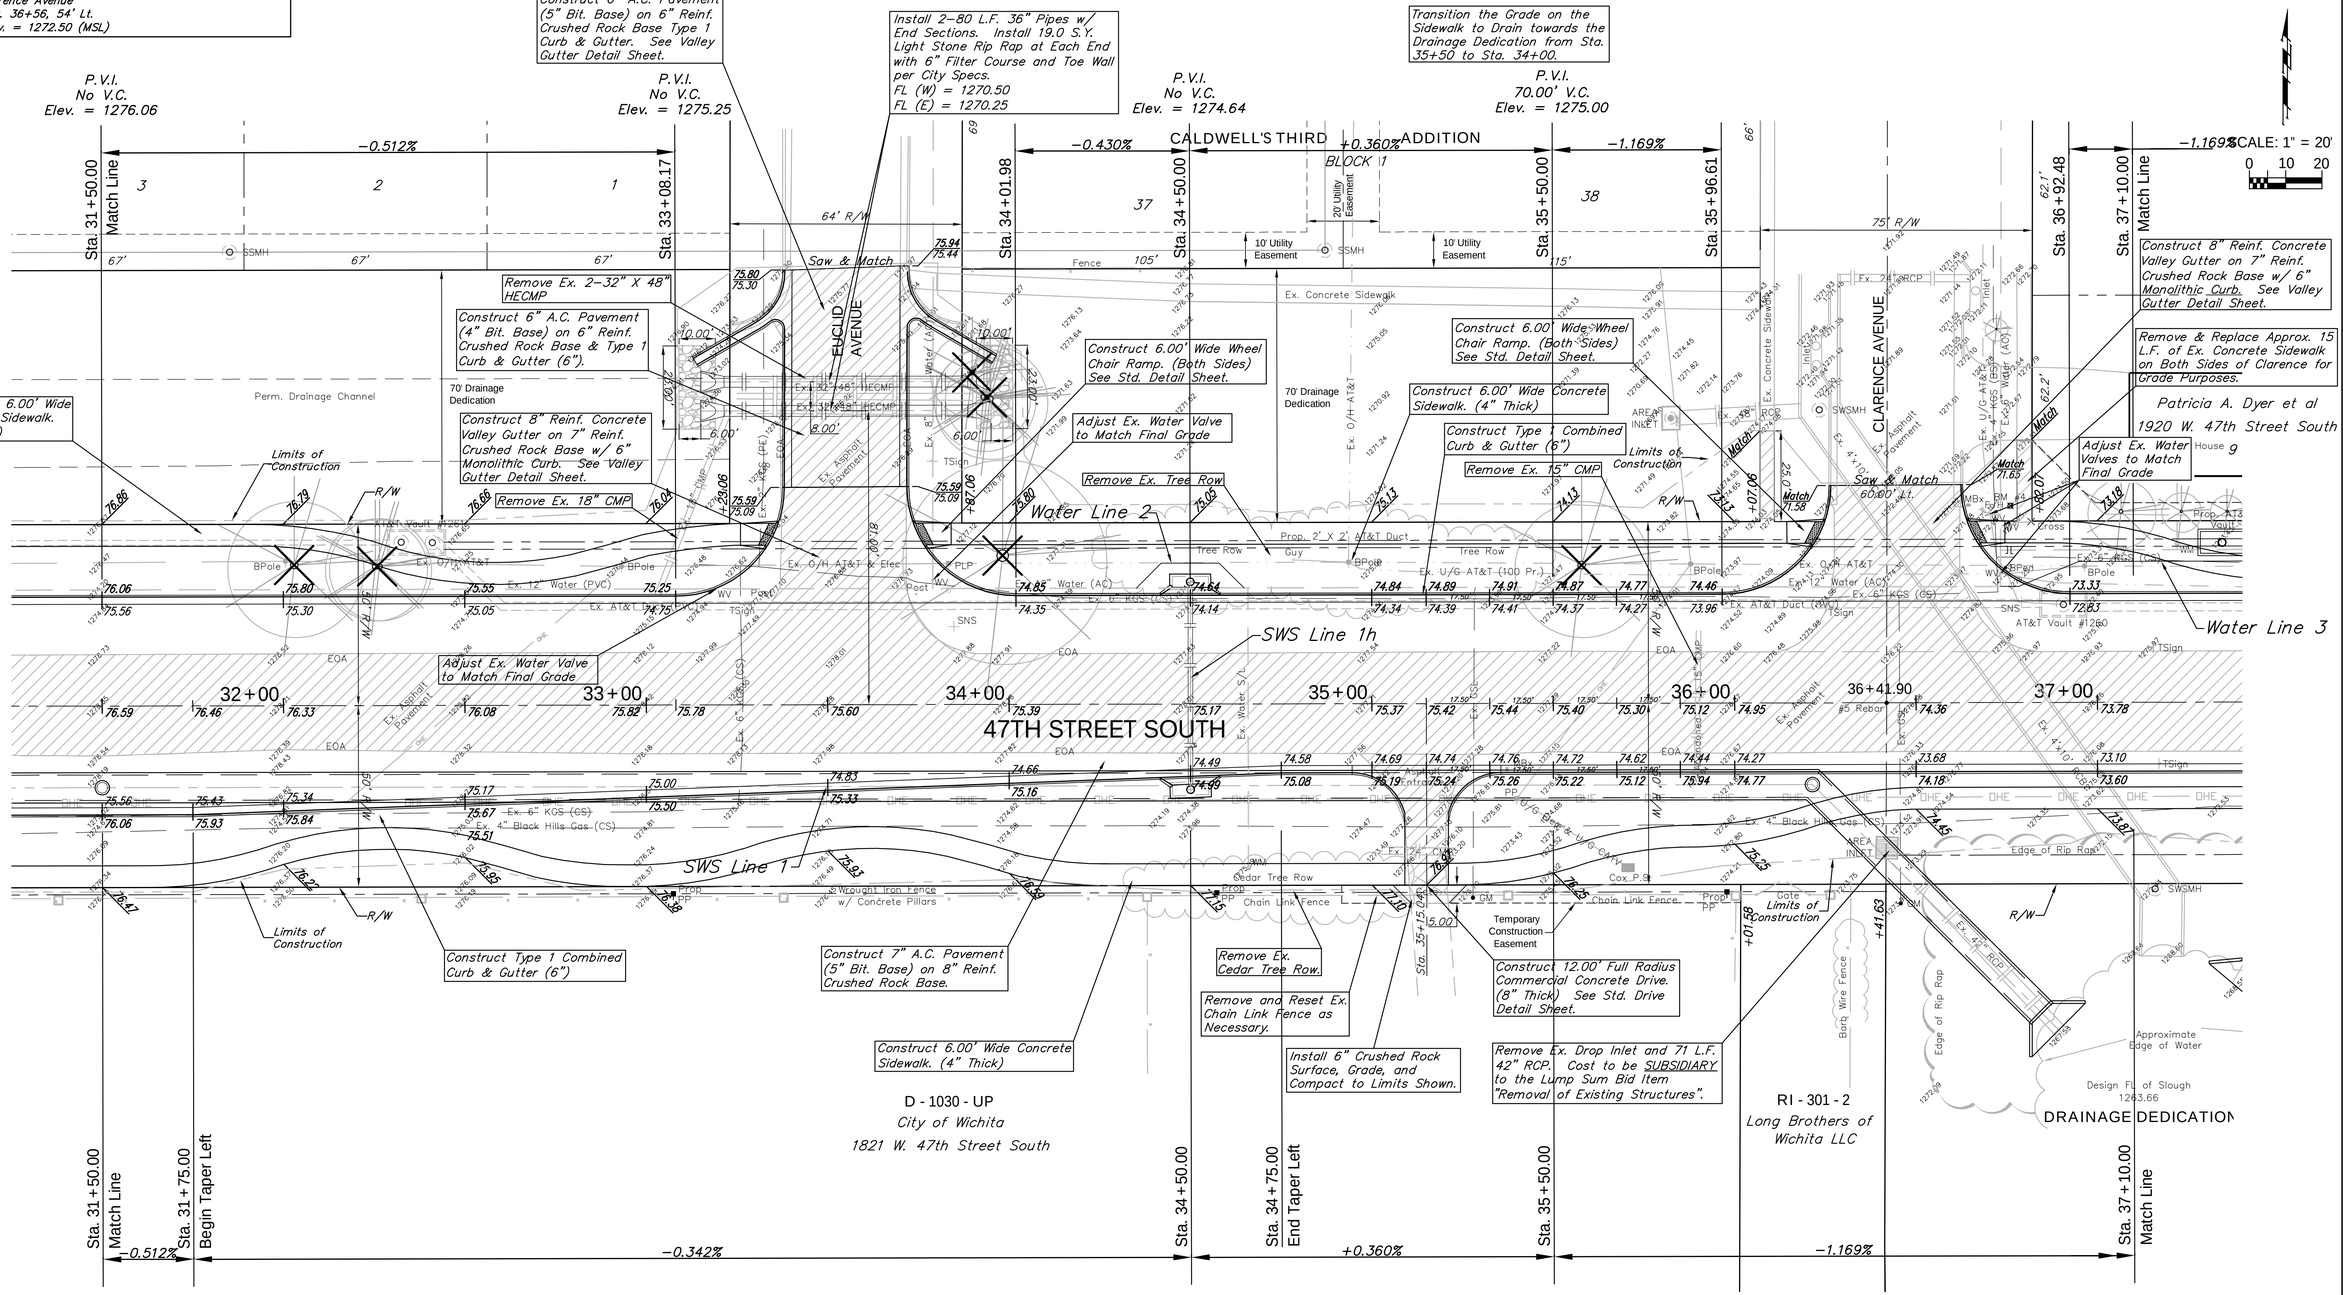

Note:
Trees/Shrubs to be removed are marked thus:

Note:
Pavement, Sidewalks, and Etc. To Be Removed Are Indicated By:

Drawing File: E:\Projects\47th St South\47th Land\dwg\47th Base.dwg [Pav06]

Design: TPV
Drawn: STAFF
Approved: TPV
Scale: Noted

Project No. 05-10E397 CAPITAL IMPROVEMENT PROJECT

47TH STREET SOUTH PAVING
Sta. 31+50.00 to Sta. 37+10.00
47TH STREET SOUTH - MERIDIAN AVENUE to SENECA STREET

Baughman Company, P.A.
315 Ellis St. Wichita, KS 67211 P 316-262-7271 F 316-262-0149
TPVING | SURVEYING | PLANNING | LANDSCAPE ARCHITECTURE

August 2010

SHEET 16 OF 129