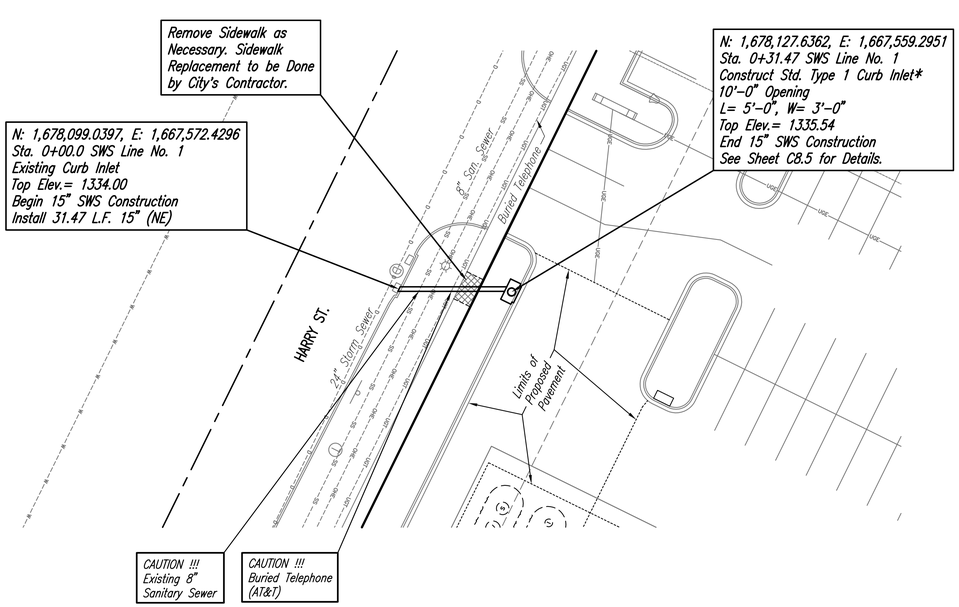

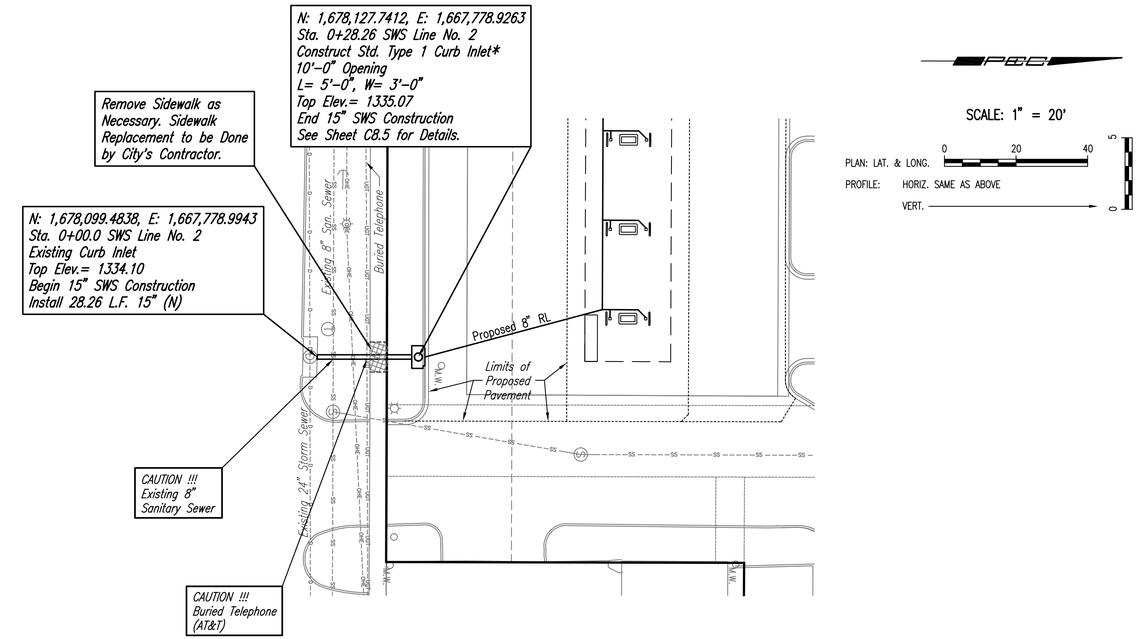

*Contractor shall provide full depth saw cut at existing curb to construct inlet hookup per detail sheet C8.5.

STORM SEWER LINE NO. 1

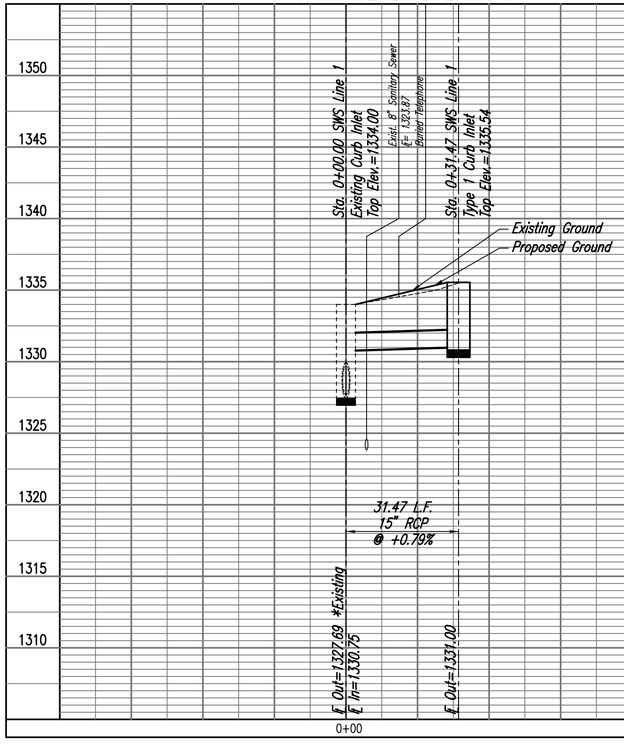

STORM SEWER LINE NO. 2

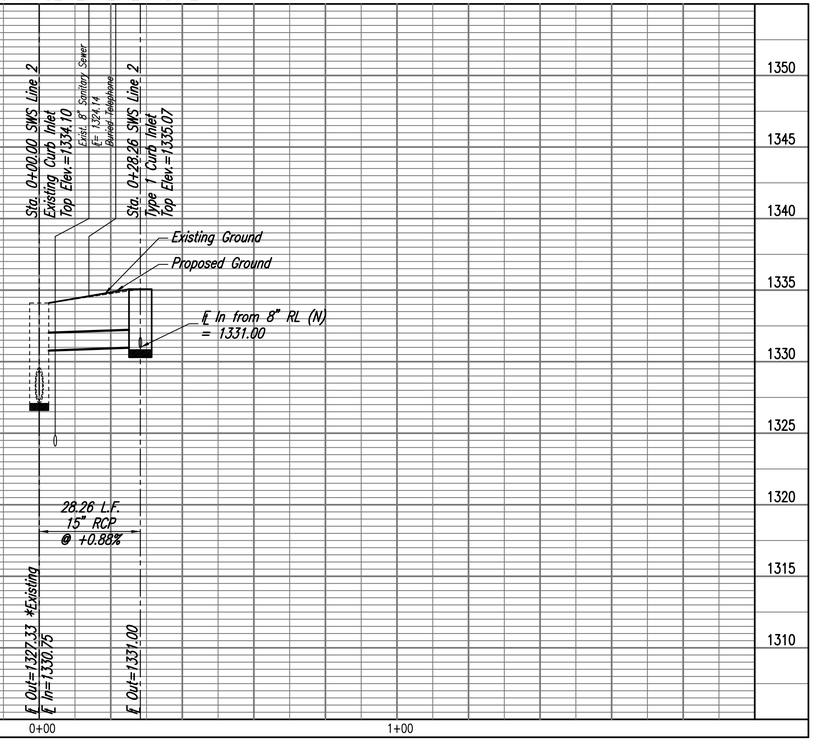

DILLONS STORE #96 FUEL CENTER
PRIVATE STORM WATER SEWER EXTENSION
JAMES L. ARMOUR, P.E. – CITY ENGINEER
CITY OF WICHITA PRIVATE PROJECT NO. 2054 PPS (607861)

Professional Engineering Consultants, P.A.
303 S. TOPEKA • WICHITA, KANSAS 67202
316.262.2691 • FAX 316.262.5000

Dillons
Dillon Stores
2700 East Fourth
Hutchinson, KS 67501
Phone (316) 665-5511

Kroger
The Kroger Co.
3980 Quebec Street, Suite 210
Denver, CO 80207-4153
Phone (303) 393-4117
Fax (303) 393-4044

REVISIONS

No.	DESCRIPTION	DES. BY	DRAWN BY	DATE

Project #:	36-06742-096-0645
Designed By:	RMH
Drawn By:	AEE
Checked By:	
Date:	MAY 2010
Scale:	
Disk File:	
Model:	
Address:	5500 E. HARRY ST.
DILLONS #96	WICHITA, KS

PLAN & PROFILE

Drawing No.: C8.4

Saved 05-26-2010 2:01:54 PM by AEE
Plot Scale 1:20 06-01-2010 2:07:09 PM by AEE
O:\2006\06742\096\PPS\06742-096-C8.4-SWSPro1