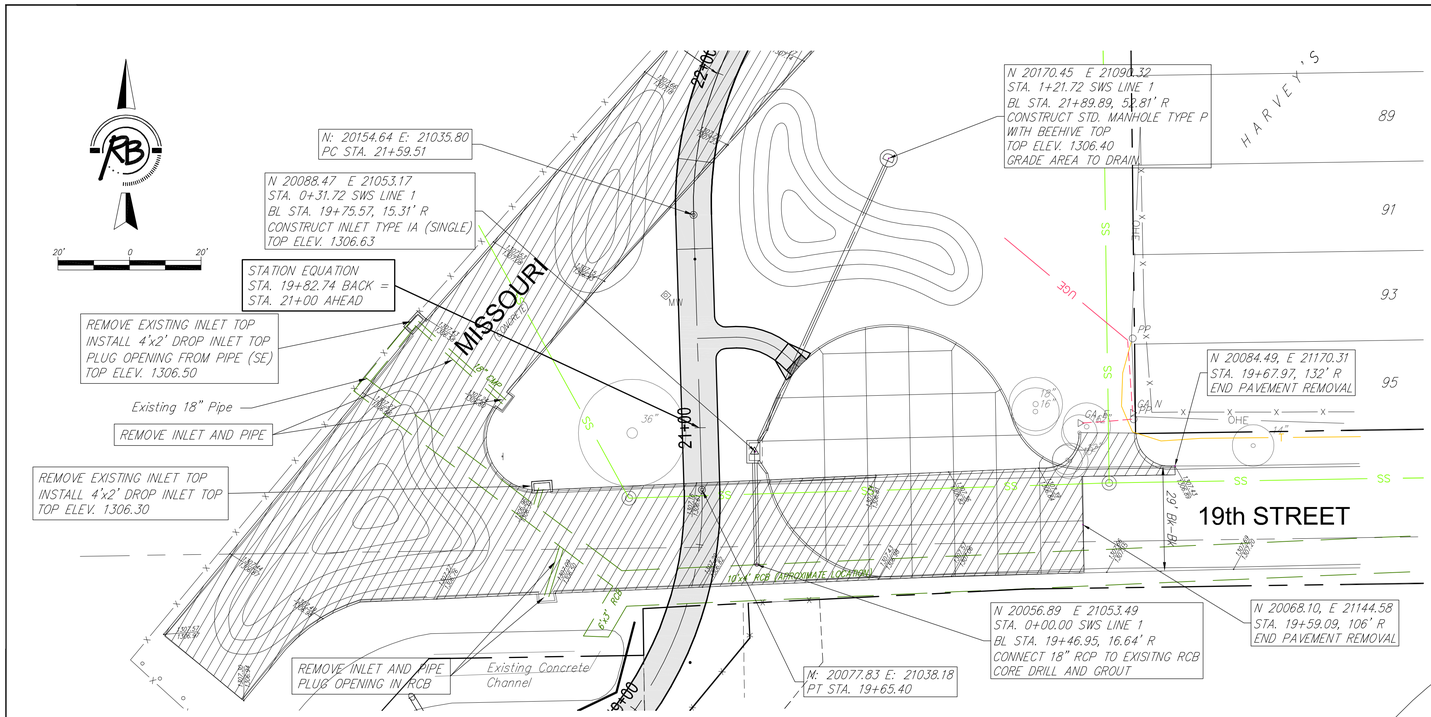

LEGEND

- PAVEMENT REMOVAL
- 5" CONCRETE PAVEMENT
- TREE REMOVAL

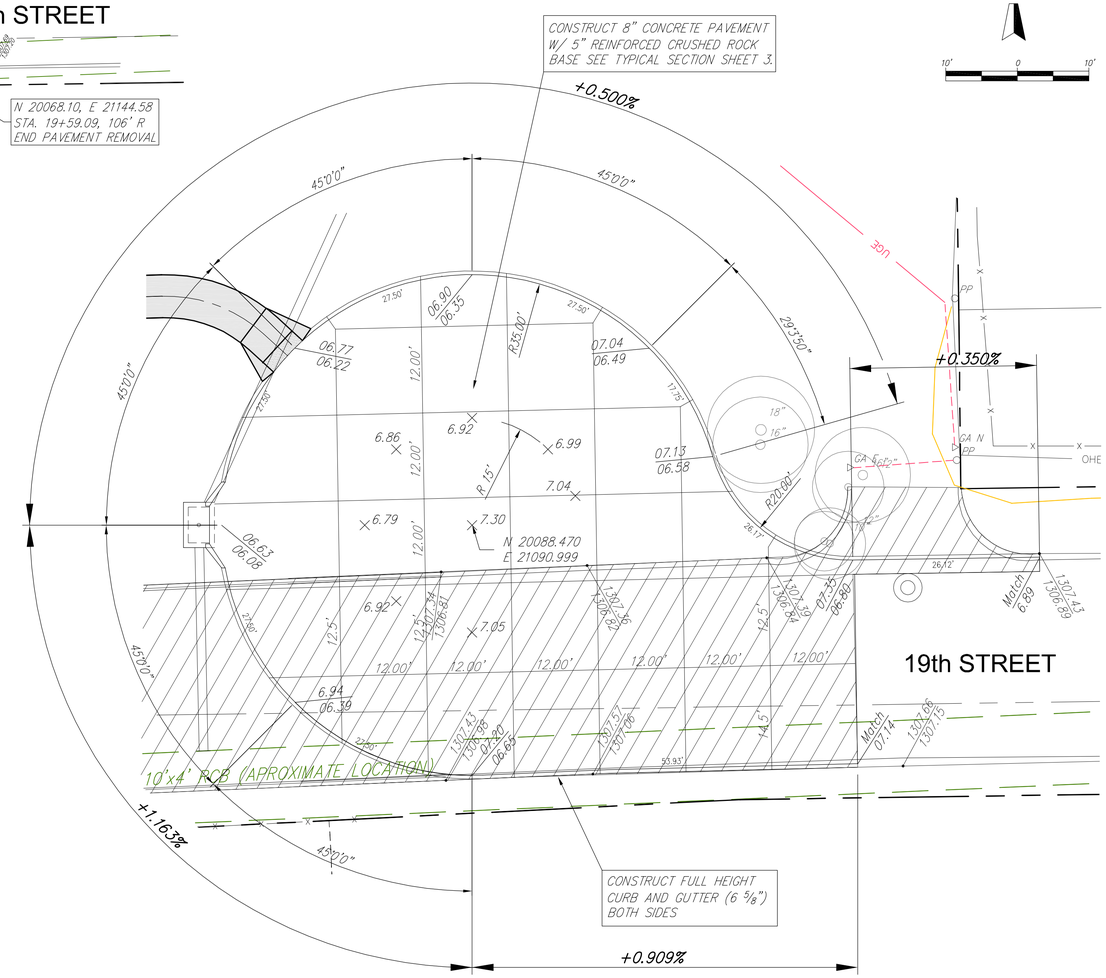

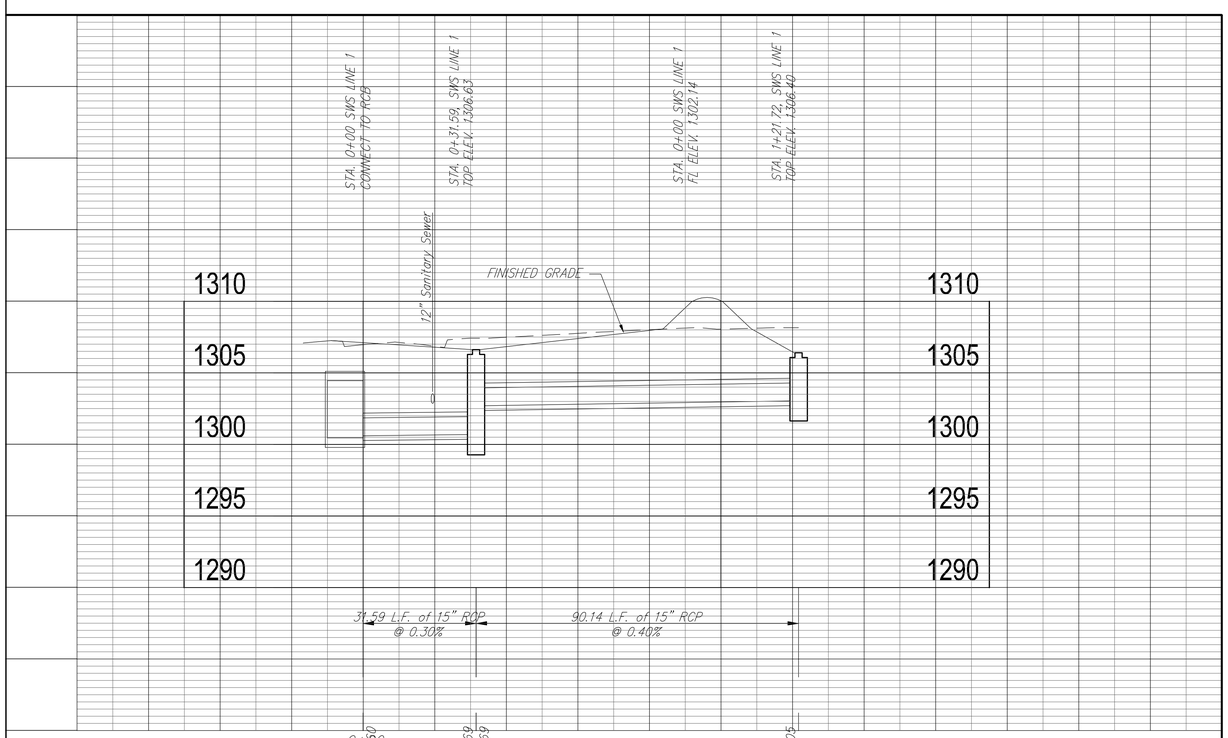

Ruggles & Bohm, P.A.
Engineering, Surveying, Land Planning
1504 North Hillside (316) 684-0021
Wichita, Kansas 67203 (316) 264-4622 fax
www.rbpa-inc.com E-mail: info@rbpa-inc.com

DESIGN	DRAWN	REVISED
TCR	RA	
UTILITY	DATE	REVIEW

PROJECT NUMBER ...

DRAWING FILE Engineering Base (19th Street)

PLAN AND PROFILE
I-135 to K-96 BIKE PATH
WICHITA, KANSAS

RB JOB 3334T

SHEET 12 OF 72