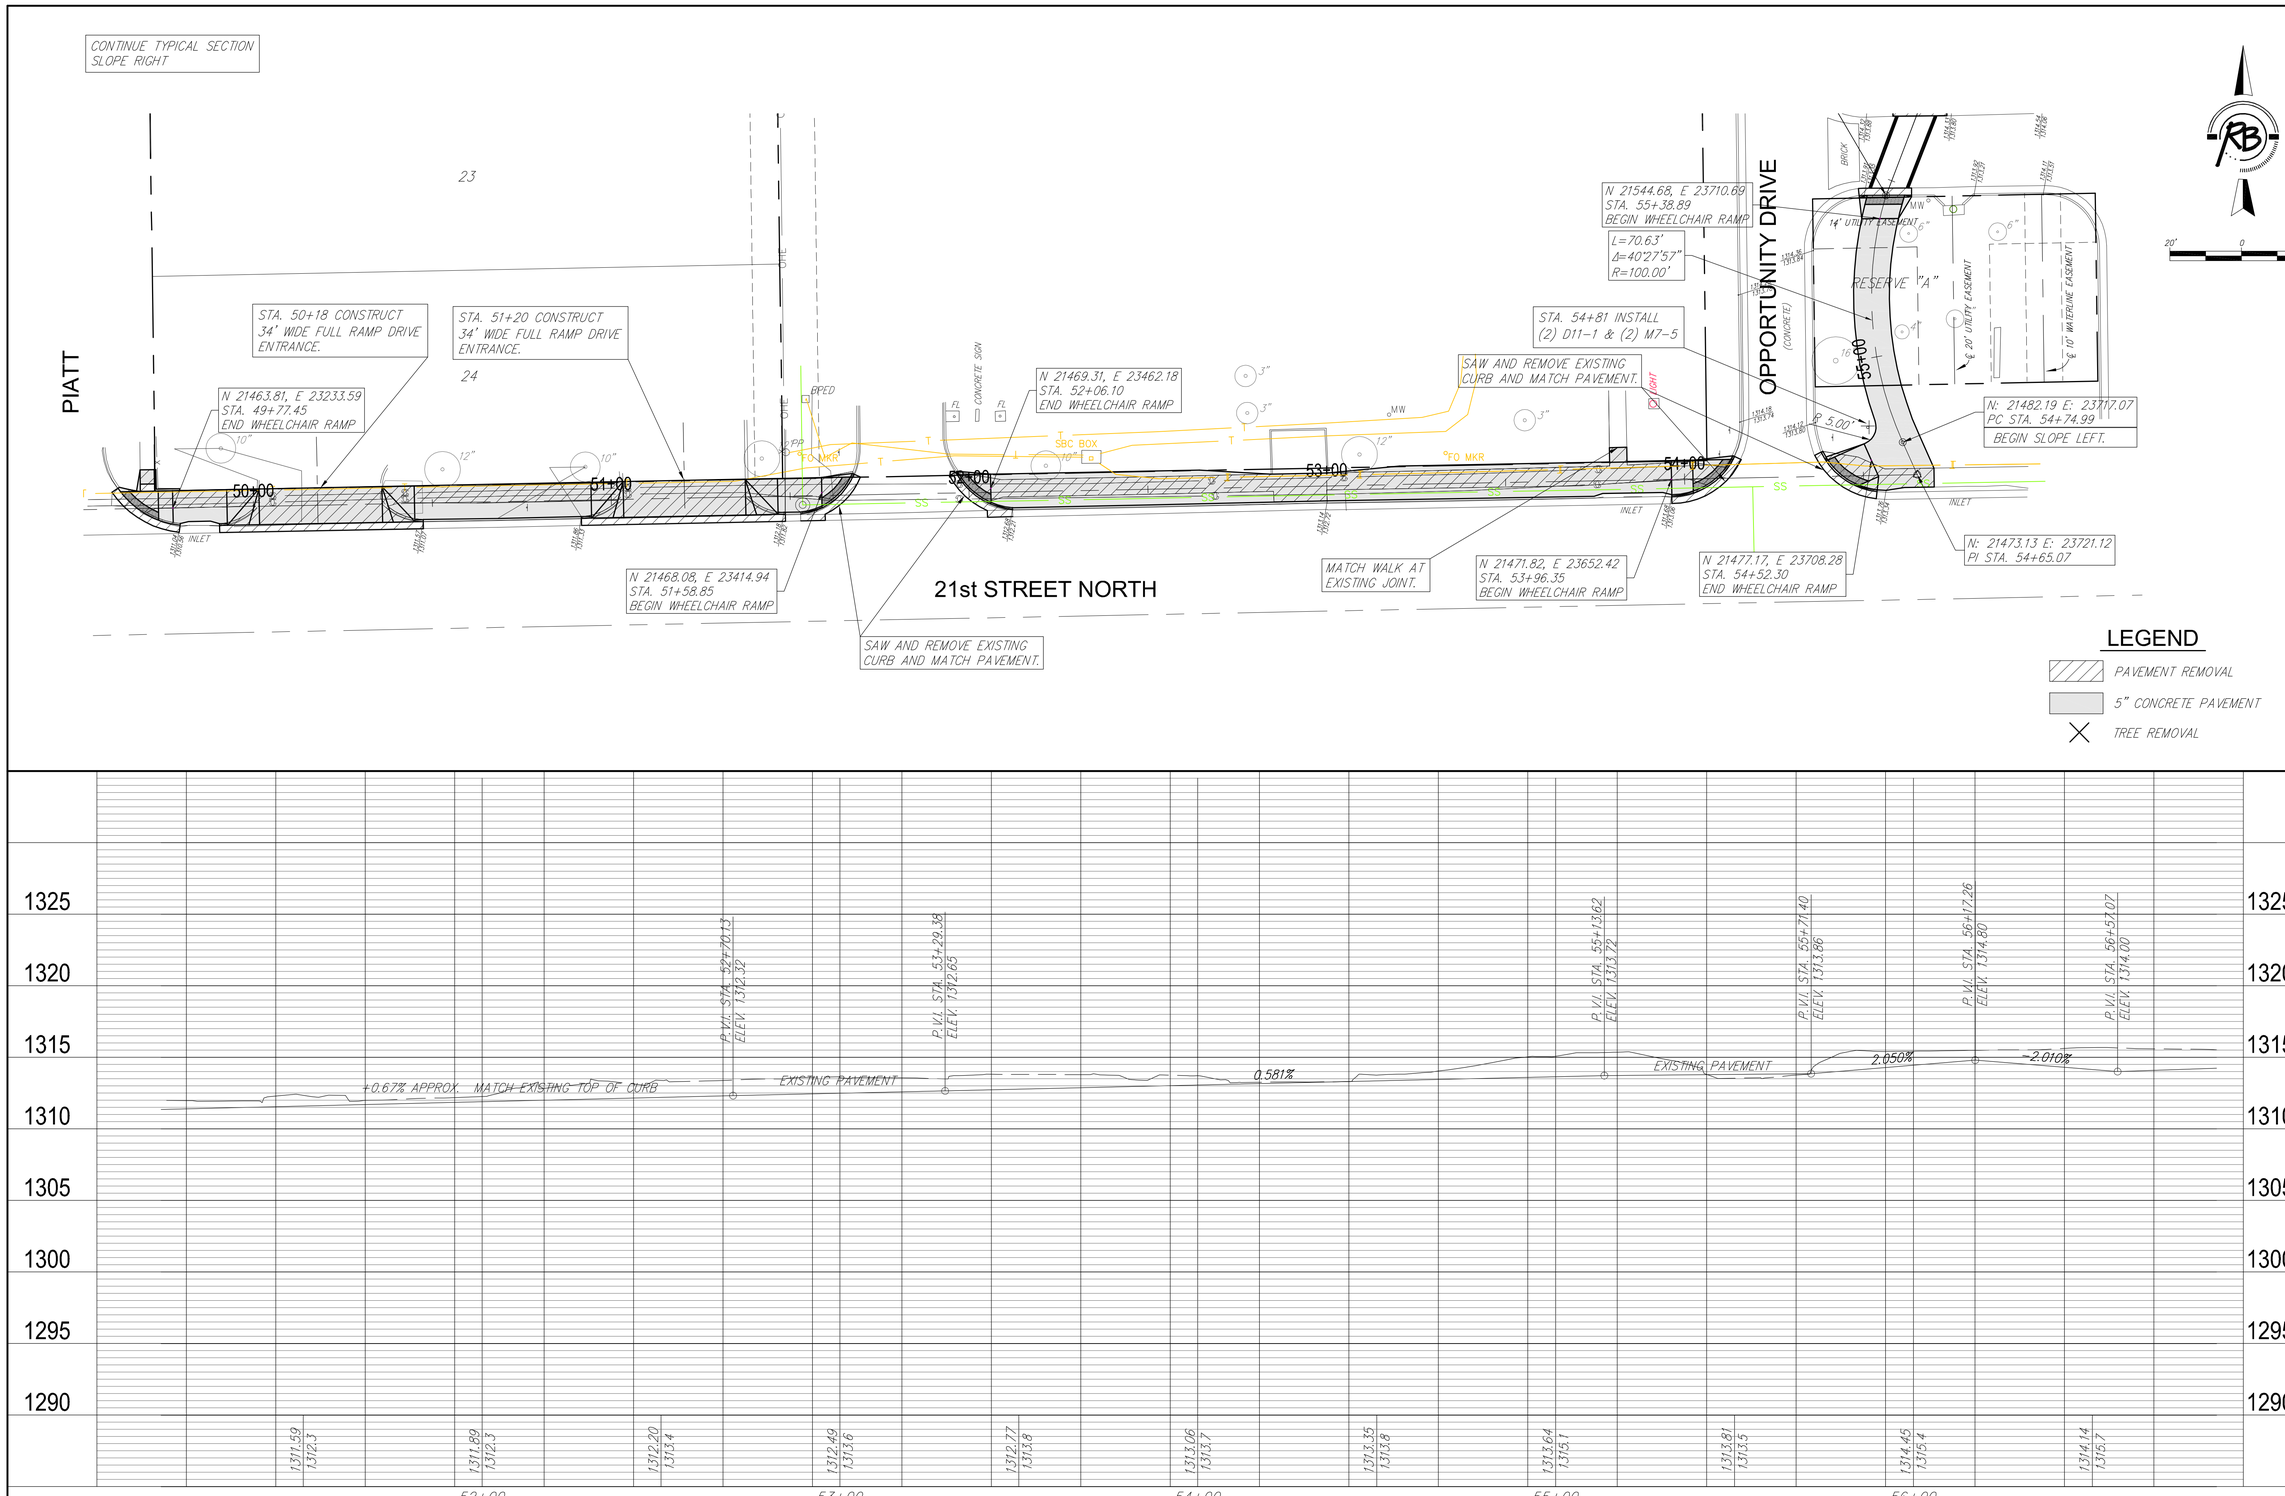

Ruggles & Bohm, P.A.
Engineering, Surveying, Land Planning
1234 North Main
Wichita, Kansas 67203
(316) 264-4251 fax
(316) 264-4251 tel
E-mail: info@rbpa-ks.com
www.rbpa-ks.com

REVISED
REVIEW:
DRAWN RA
DATE
DESIGN TCR
UTILITY
PROJECT NUMBER
DRAWING FILE Engineering Base (Plan 10)

PLAN AND PROFILE
I-135 to K-96 BIKE PATH
WICHITA, KANSAS

RB JOB 3334T
SHEET 18 OF 72