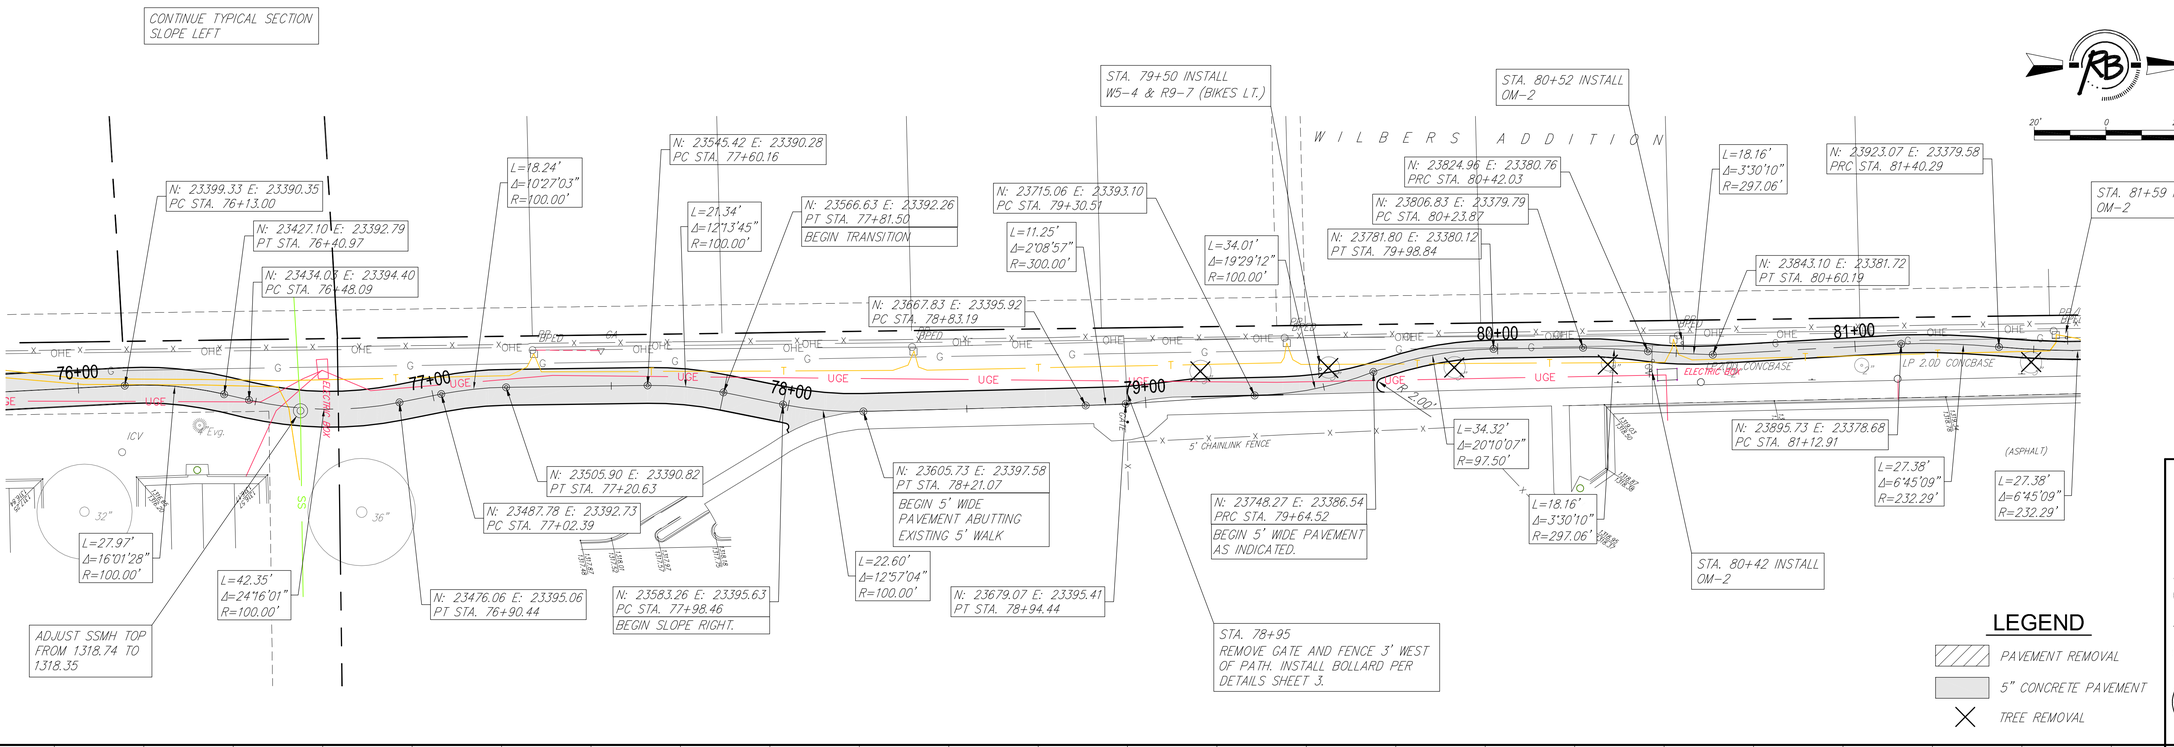

Ruggles & Bohm, P.A.
Engineering, Surveying, Land Planning
1324 North Mac
Wichita, Kansas 67203
(316) 264-4202
(316) 264-4203 fax
E-mail: info@rbpa-ks.com
www.rbpa-ks.com

DESIGN TCR
DRAWN RA
REVISED
UTILITY
DATE
REVIEW

PROJECT NUMBER
DRAWING FILE Engineering Base (Plan 15)

PLAN AND PROFILE
I-135 to K-96 BIKE PATH
WICHITA, KANSAS

RB JOB 3334T

SHEET 23 OF 72