PROJECT NO.	YEAR	SHEET NO.	TOTAL SHEETS
35-08389-000-042		44	50

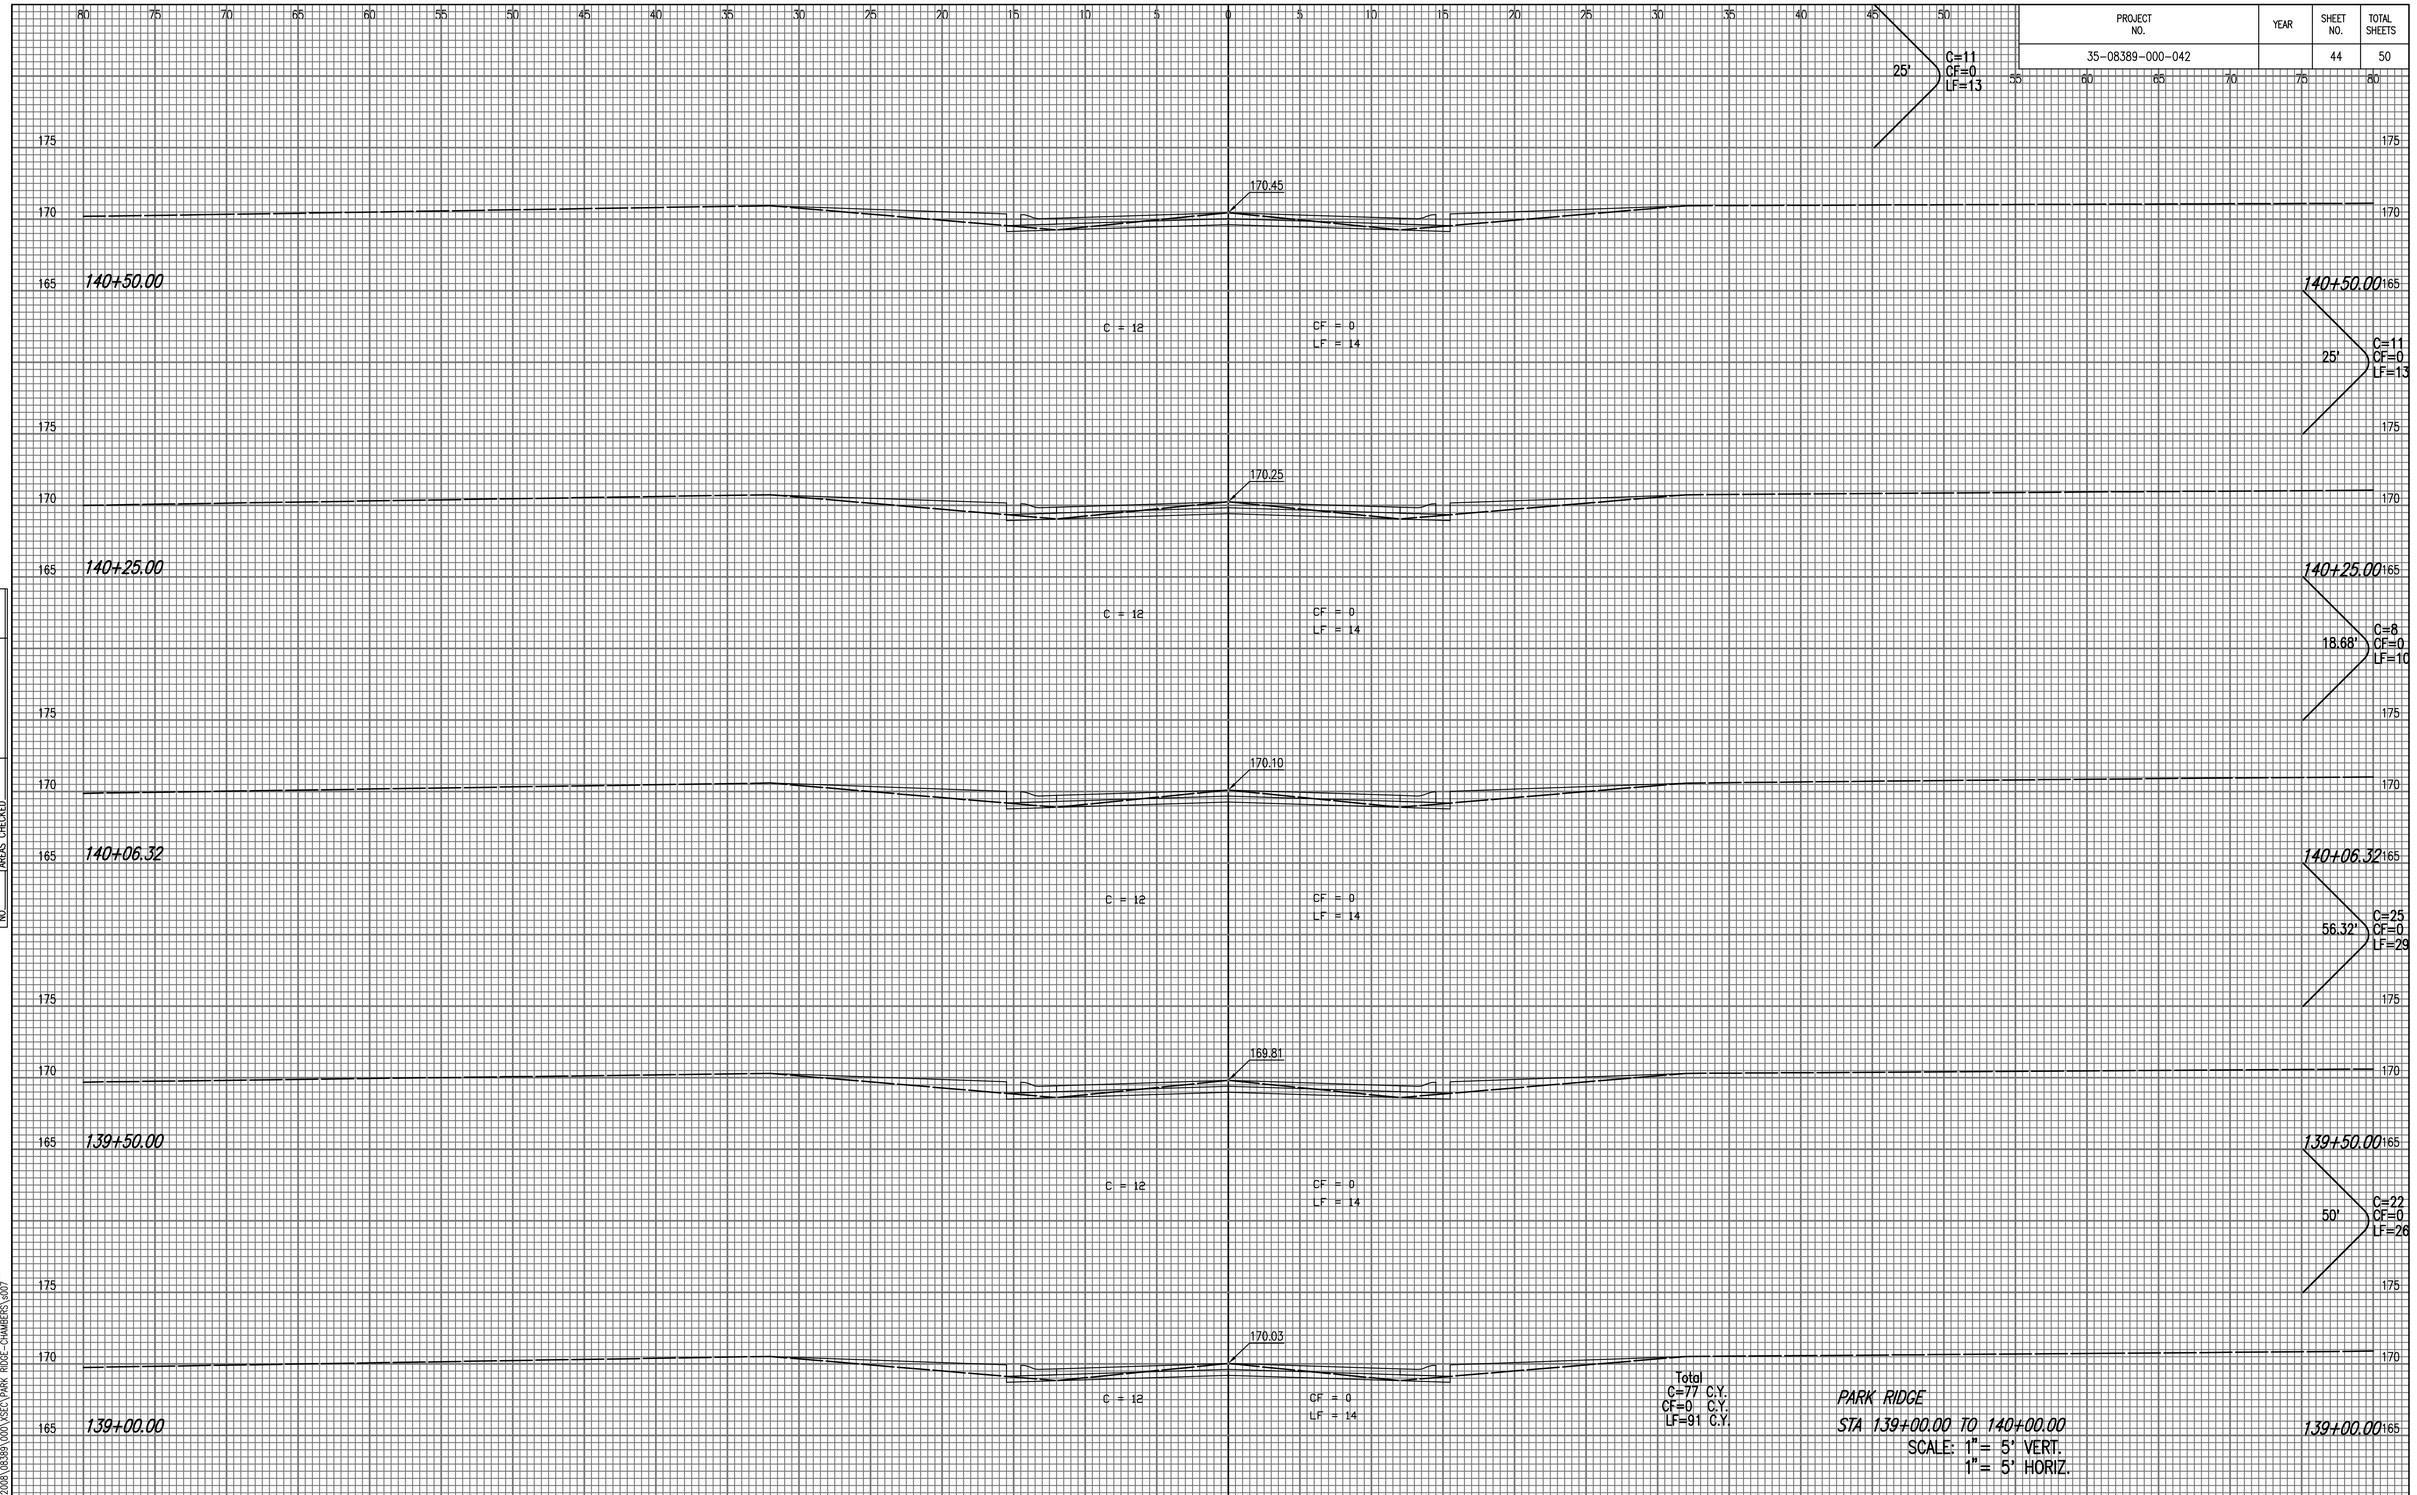

NOTE BOOK TEMPLATE
NO. AREAS AREAS CHECKED

Saved 09-30-2010 2:55:55 PM by BJS
Plot Scale: 1:1 Plot Date: 2010 09 30 PM BJS by BILL_J_SEXSON
C:\2008\08389\000\VSEC\PARK RIDGE-CHAMBERS\s007