
SHEET NO.	TOTAL SHEETS
11	33

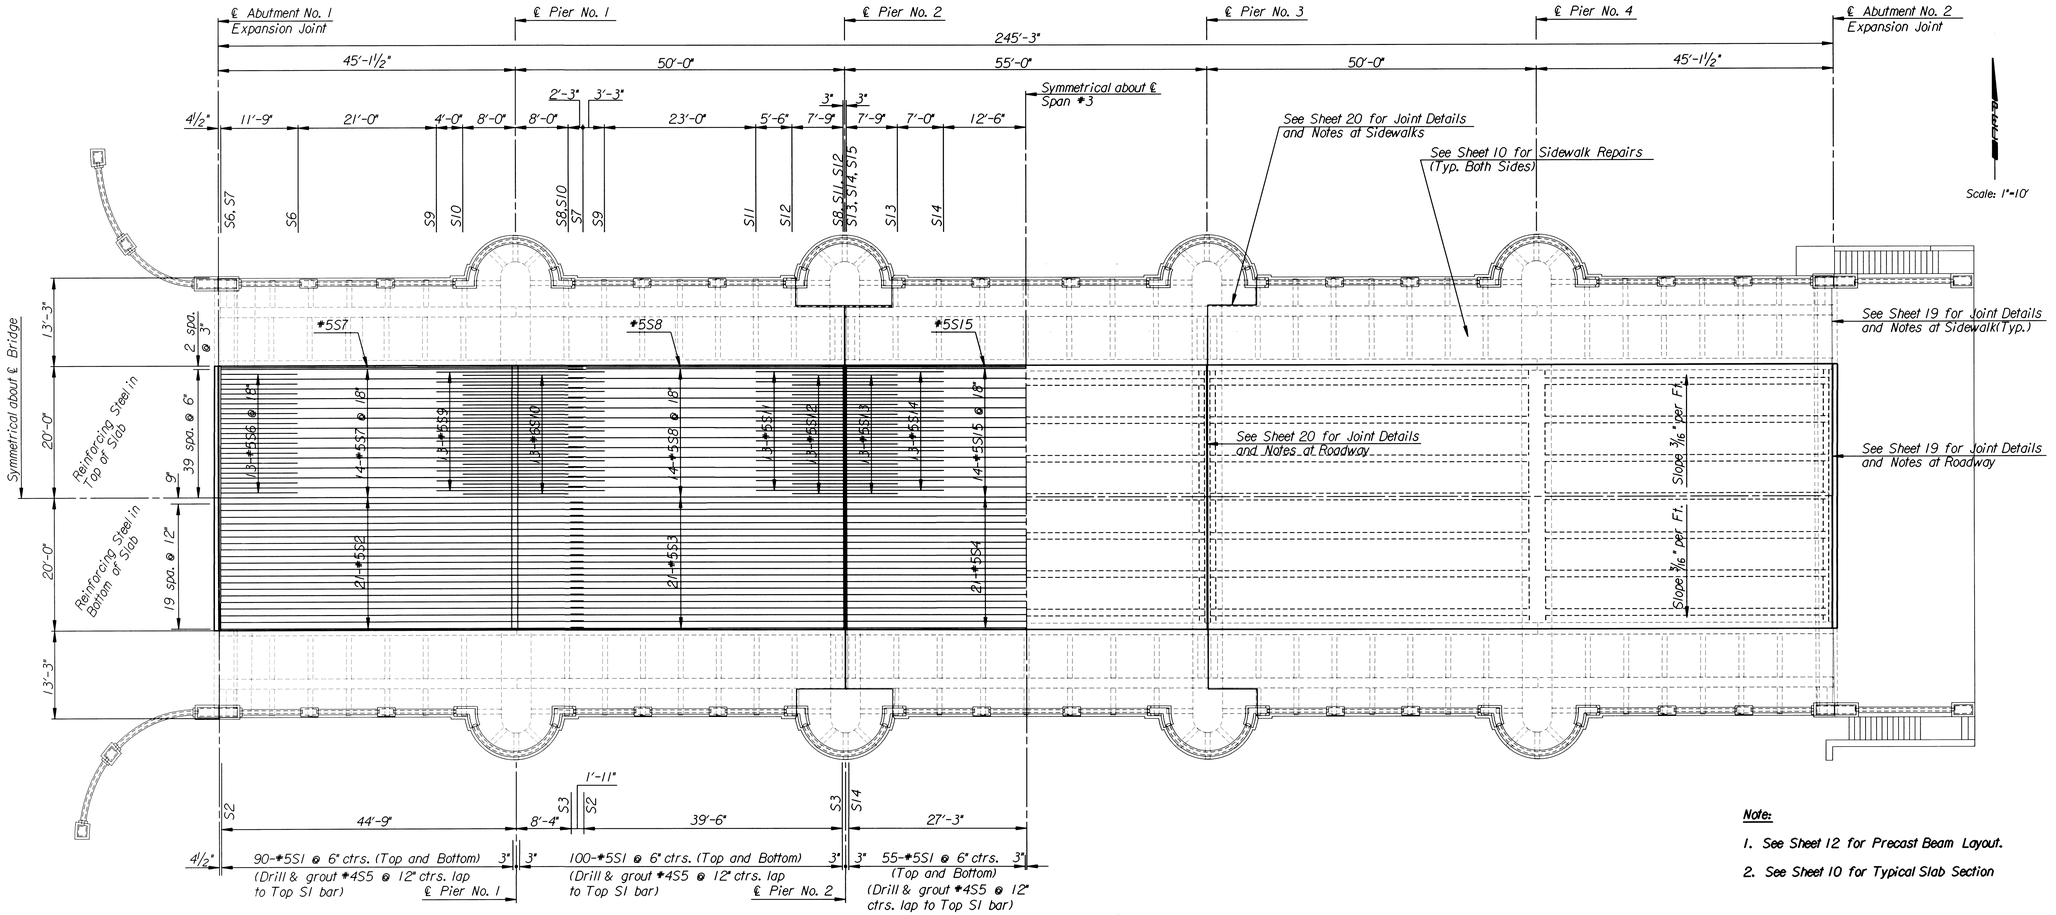

SLAB PLAN

Note:

1. *See Sheet 12 for Precast Beam Layout.*
2. *See Sheet 10 for Typical Slab Section*

No.	Revisions	By	Date
1			

CITY OF WICHITA, KANSAS
MICHAEL E. LINDEBAK, P.E.-CITY ENGINEER
MURDOCK BRIDGE
OVER LITTLE ARKANSAS RIVER
SUPERSTRUCTURE LAYOUT
CITY OF WICHITA PROJECT NO. 472-82785

PROFESSIONAL ENGINEERING CONSULTANTS, P.A.
ENGINEERS
WICHITA, KANSAS

Designed by	R.A.S.	Checked by	R.A.S.
Drawn by	R.A.S./W.L.L.	Date	Oct. 1998
		Job No.	96940

11

usr/ustn/dgn/1996/96940/suplay
drawn by : ras/wll
plotted by : RAS 12:29:98