
SHEET NO.	TOTAL SHEETS
31	33

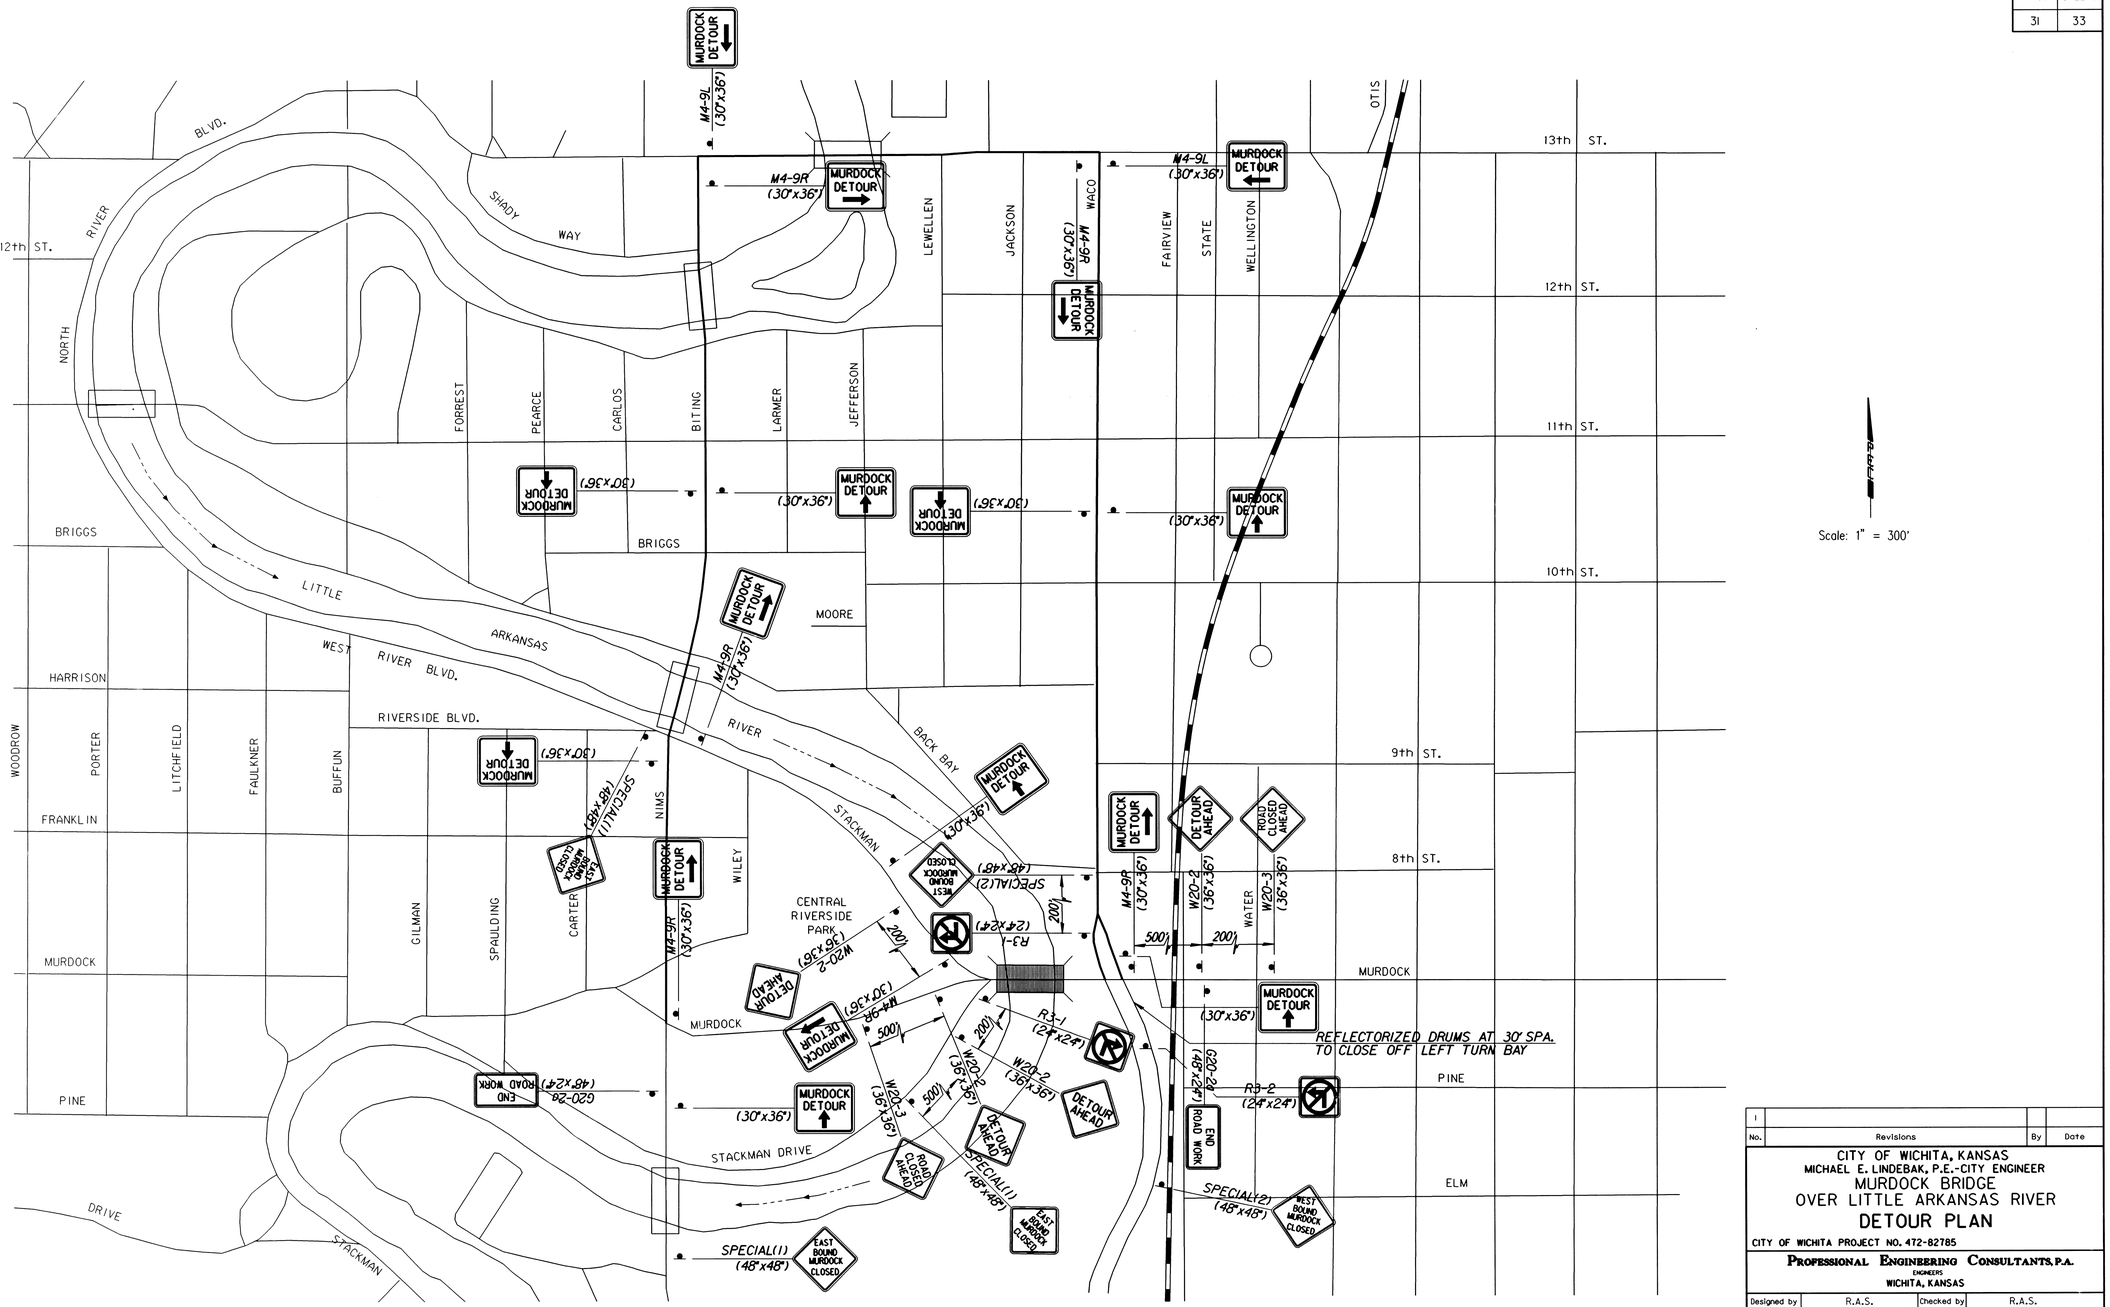

No.	Revisions	By	Date
1			

CITY OF WICHITA, KANSAS
MICHAEL E. LINDEBAK, P.E.-CITY ENGINEER

MURDOCK BRIDGE OVER LITTLE ARKANSAS RIVER

DETOUR PLAN

CITY OF WICHITA PROJECT NO. 472-82785

PROFESSIONAL ENGINEERING CONSULTANTS, P.A.
ENGINEERS
WICHITA, KANSAS

Designed by	R.A.S.	Checked by	R.A.S.
Drawn by	R.A.S./W.L.L.	Date	Dec. 1998
		Job No.	96940

usr/ustn/dgn/1996/96940/detour1.dgn
drawn by : ras/wll
plotted by : ras 12:29:98