HEARTLAND PREPAREDNESS CENTER

An Addition to Wichita, Sedgwick County, Kansas

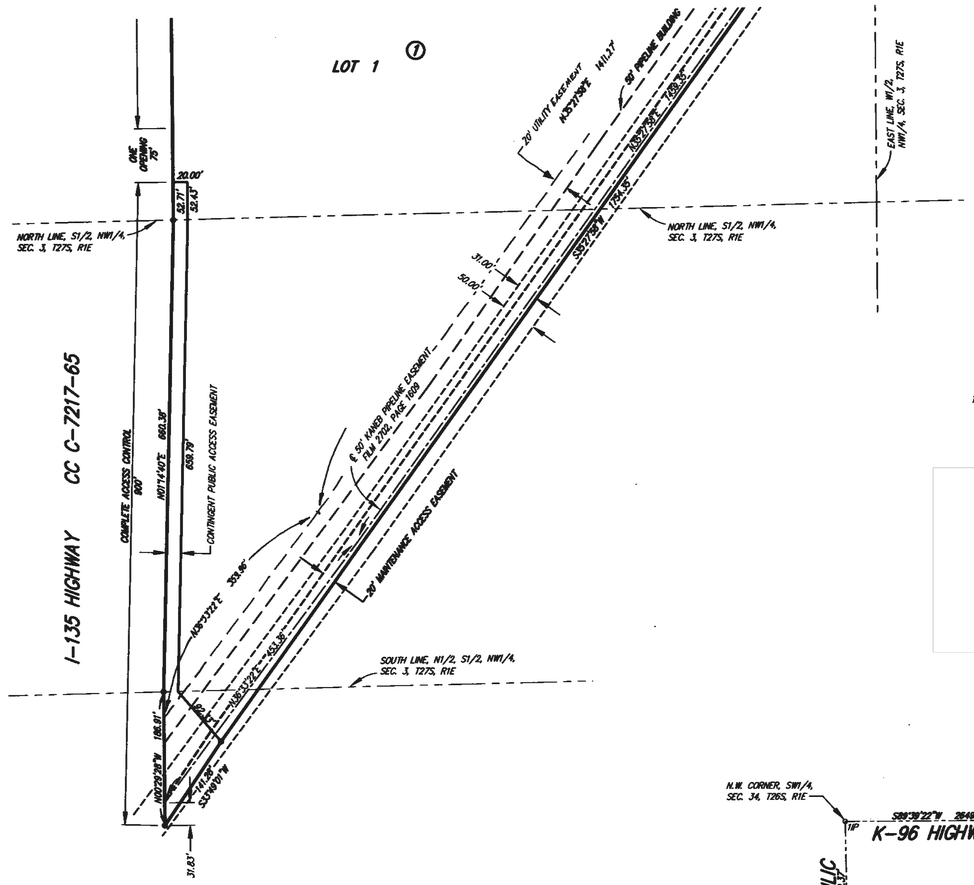

1" = 100'

SURVEY MARKER LEDGEND

- 3/4IP ○ = 3/4" IRON PIPE (FOUND)
- PEC ○ = 3/4" IRON PIPE W/PEC CAP (FOUND)
- 1IP ○ = 1" IRON PIPE (FOUND)
- CROSS ○ = CHISELED CROSS IN STONE (FOUND)
- THIMBLE ○ = 3/4" IRON PIPE IN THIMBLE (FOUND)
- MAG ● = MAG NAIL (SET)
- ● = 5/8" REBAR W/RJ&B CAP (SET)

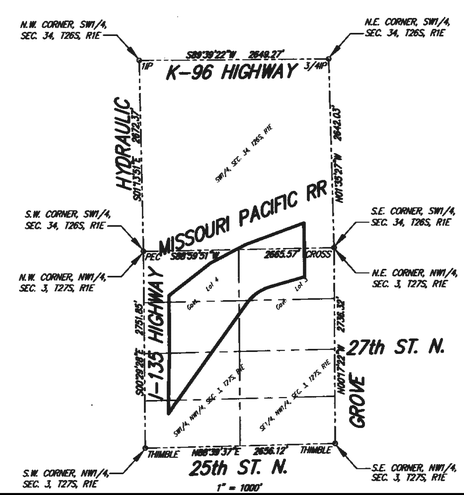

1" = 1000'

No.	Revision	By	Date

HEARTLAND PREPAREDNESS CENTER
PAVING AND DRAINAGE IMPROVEMENTS

PLAT

JAMES L. ARMOUR, P.E.– CITY ENGINEER
CITY OF WICHITA PROJ. NO. 472-84898

Professional Engineering Consultants, P.A.
303 S. TOPEKA • WICHITA, KANSAS 67202
316-262-2691 • FAX 316-262-3003

Designed by	BMM	Job No.	35-09307
Drawn by	BJS	Date	December 2009

Saved: 01-17-2011 2:36:04 PM by BJS
Plot Scale 1:100 01-17-2011 3:28:28 PM by BILL J. SEVSON