STATE	PROJECT NO.	YEAR	SHEET NO.	TOTAL SHEETS
KANSAS	87 N-0361-01	2011	107	169

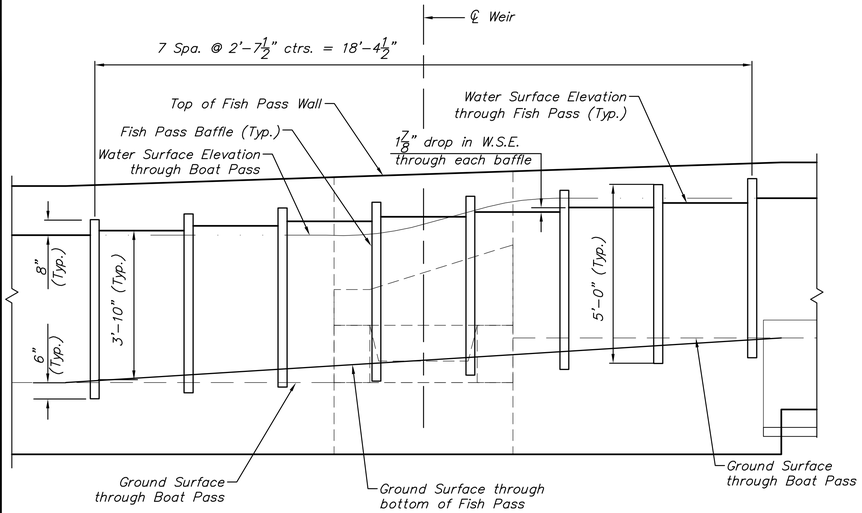

ELEVATION THROUGH FISH PASS

SCALE: 1/2" = 1'-0"

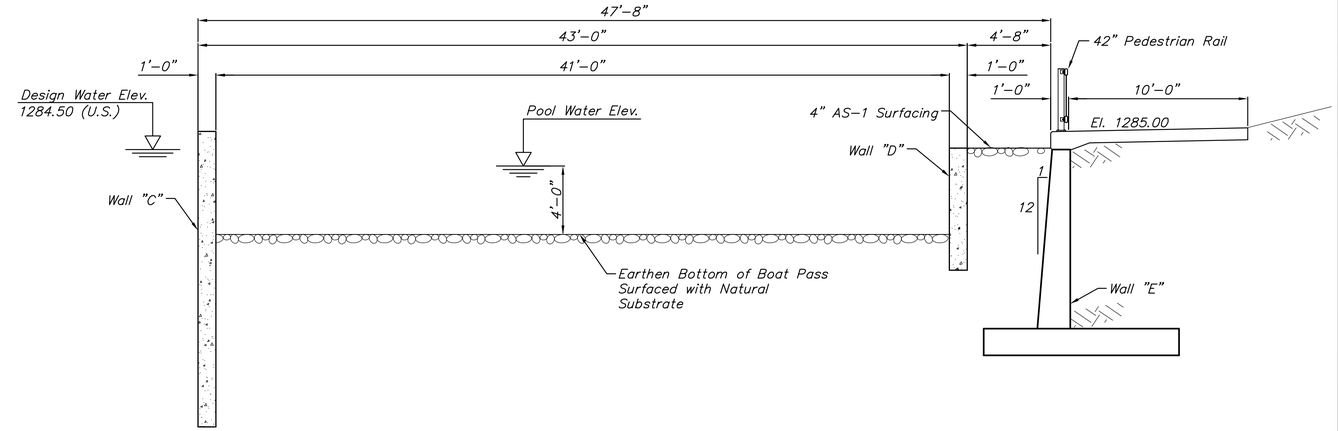

TYPICAL SECTION-UPSTREAM OF DAM (THROUGH POOL #10)

SCALE: 1/4" = 1'-0"

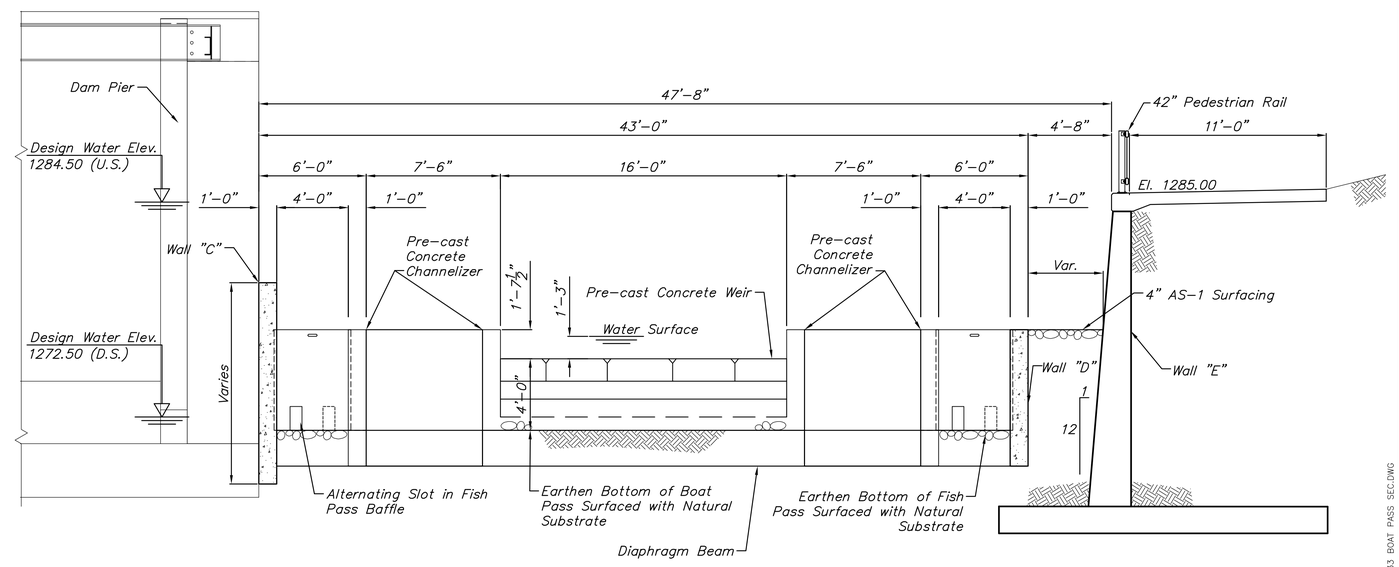

TYPICAL SECTION-DOWNSTREAM OF DAM (THROUGH WEIR #4)

SCALE: 1/4" = 1'-0"

MKEC ENGINEERING CONSULTANTS, INC.
411 N. WEBB ROAD
WICHITA, KS. 67206
316 - 684 - 9600

LINCOLN STREET BRIDGE AND DAM IMPROVEMENTS OVER ARKANSAS RIVER

BOAT/FISH PASS SECTIONS

SHEET TITLE

472-84883

PROJECT NUMBER

JAG

DESIGN BY

DPG

DRAWN BY

CHECKED BY

ISSUED

1/24/2011

REVISED

SHEET NO.

107 of 169

J:\CIVIL\07433\DWG\DAM\PLANS\07433 BOAT PASS SEC.DWG

PLOTTED: Tuesday, January 25, 2011 @ 08:40AM